


【1】 下水道建設課工事 位置図

140.056557,35.517509

140.075779,35.517509

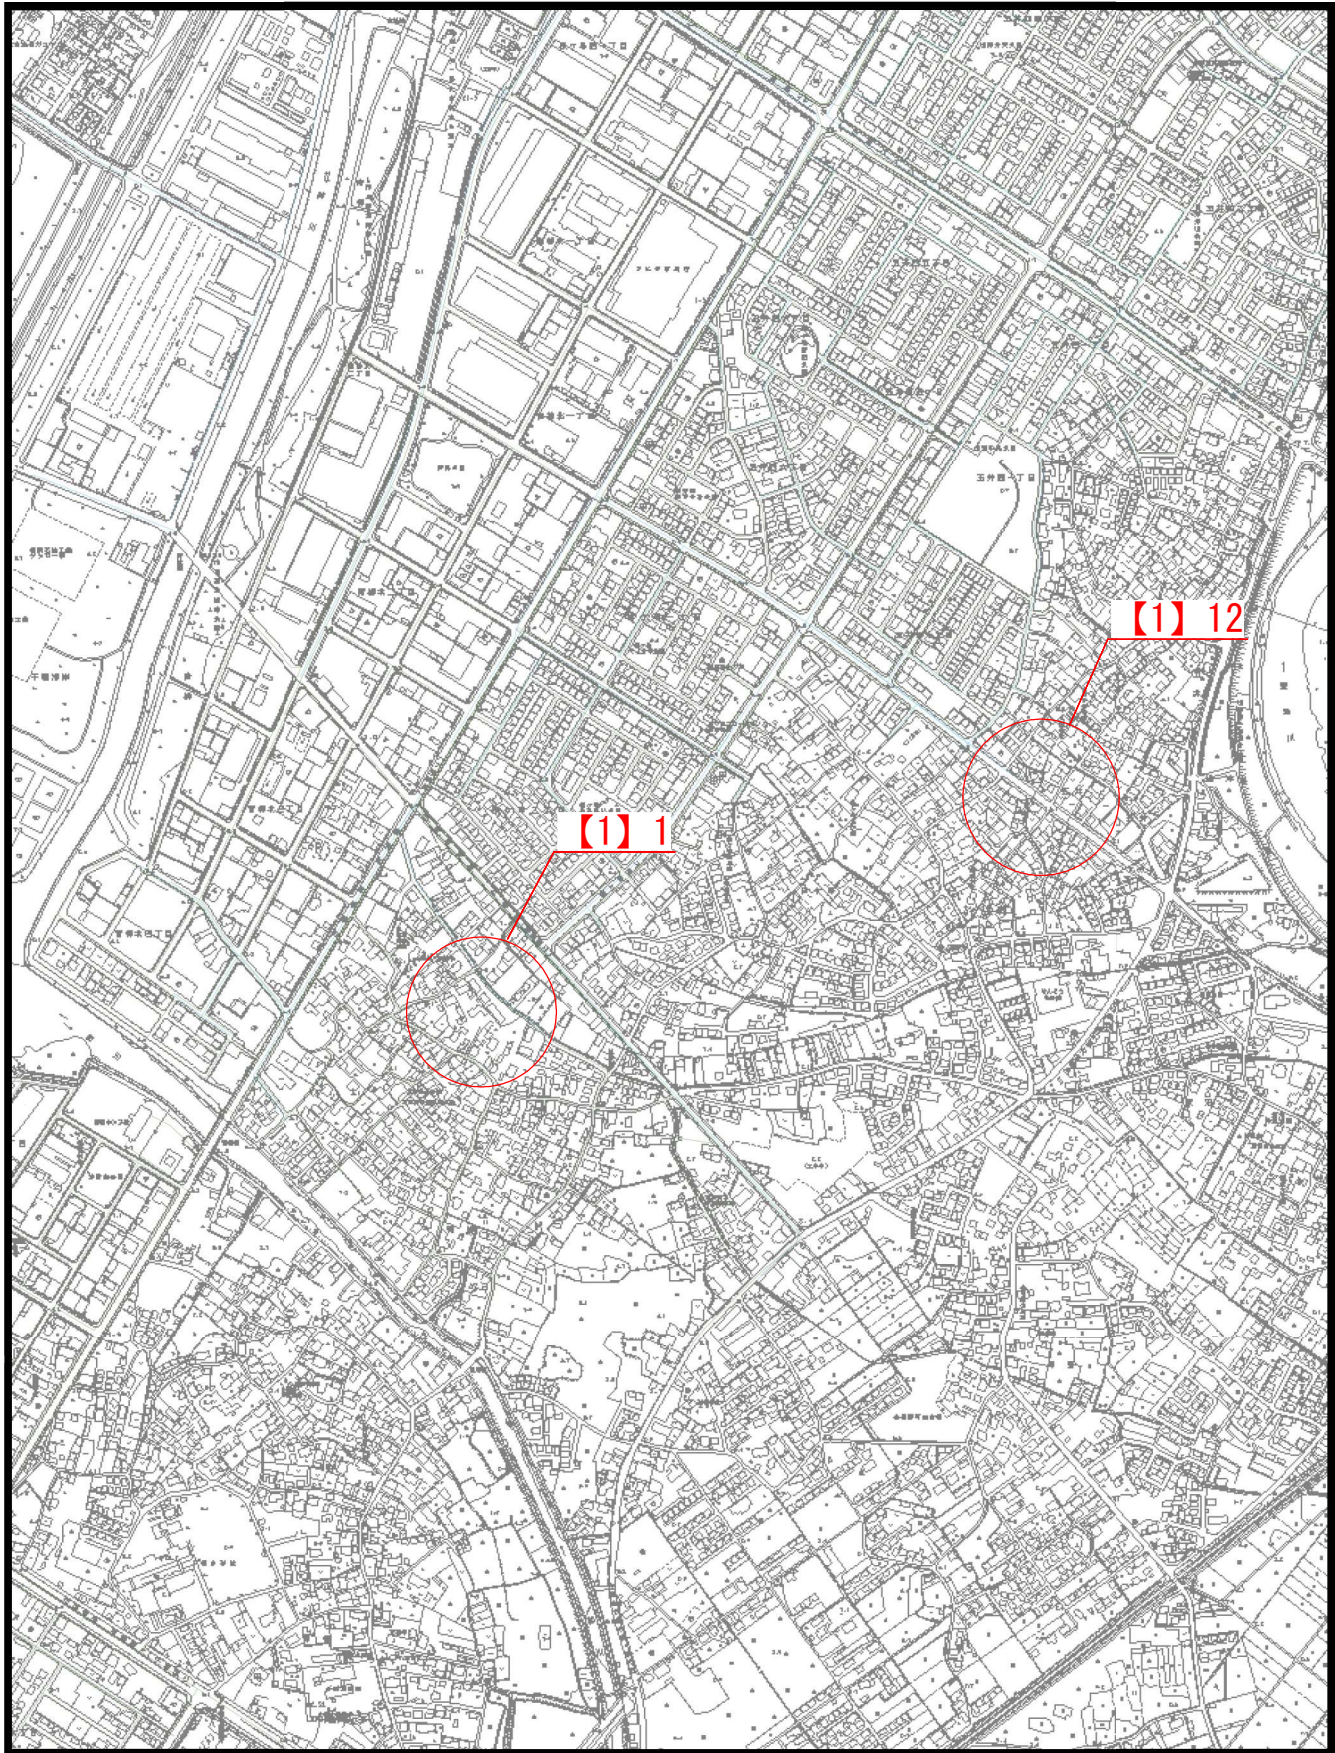

140.056557,35.496747

1 / 10,000

140.075779,35.496747

市


100m



【1】 下水道建設課工事 位置図

140.039242,35.492631

140.058454,35.492631

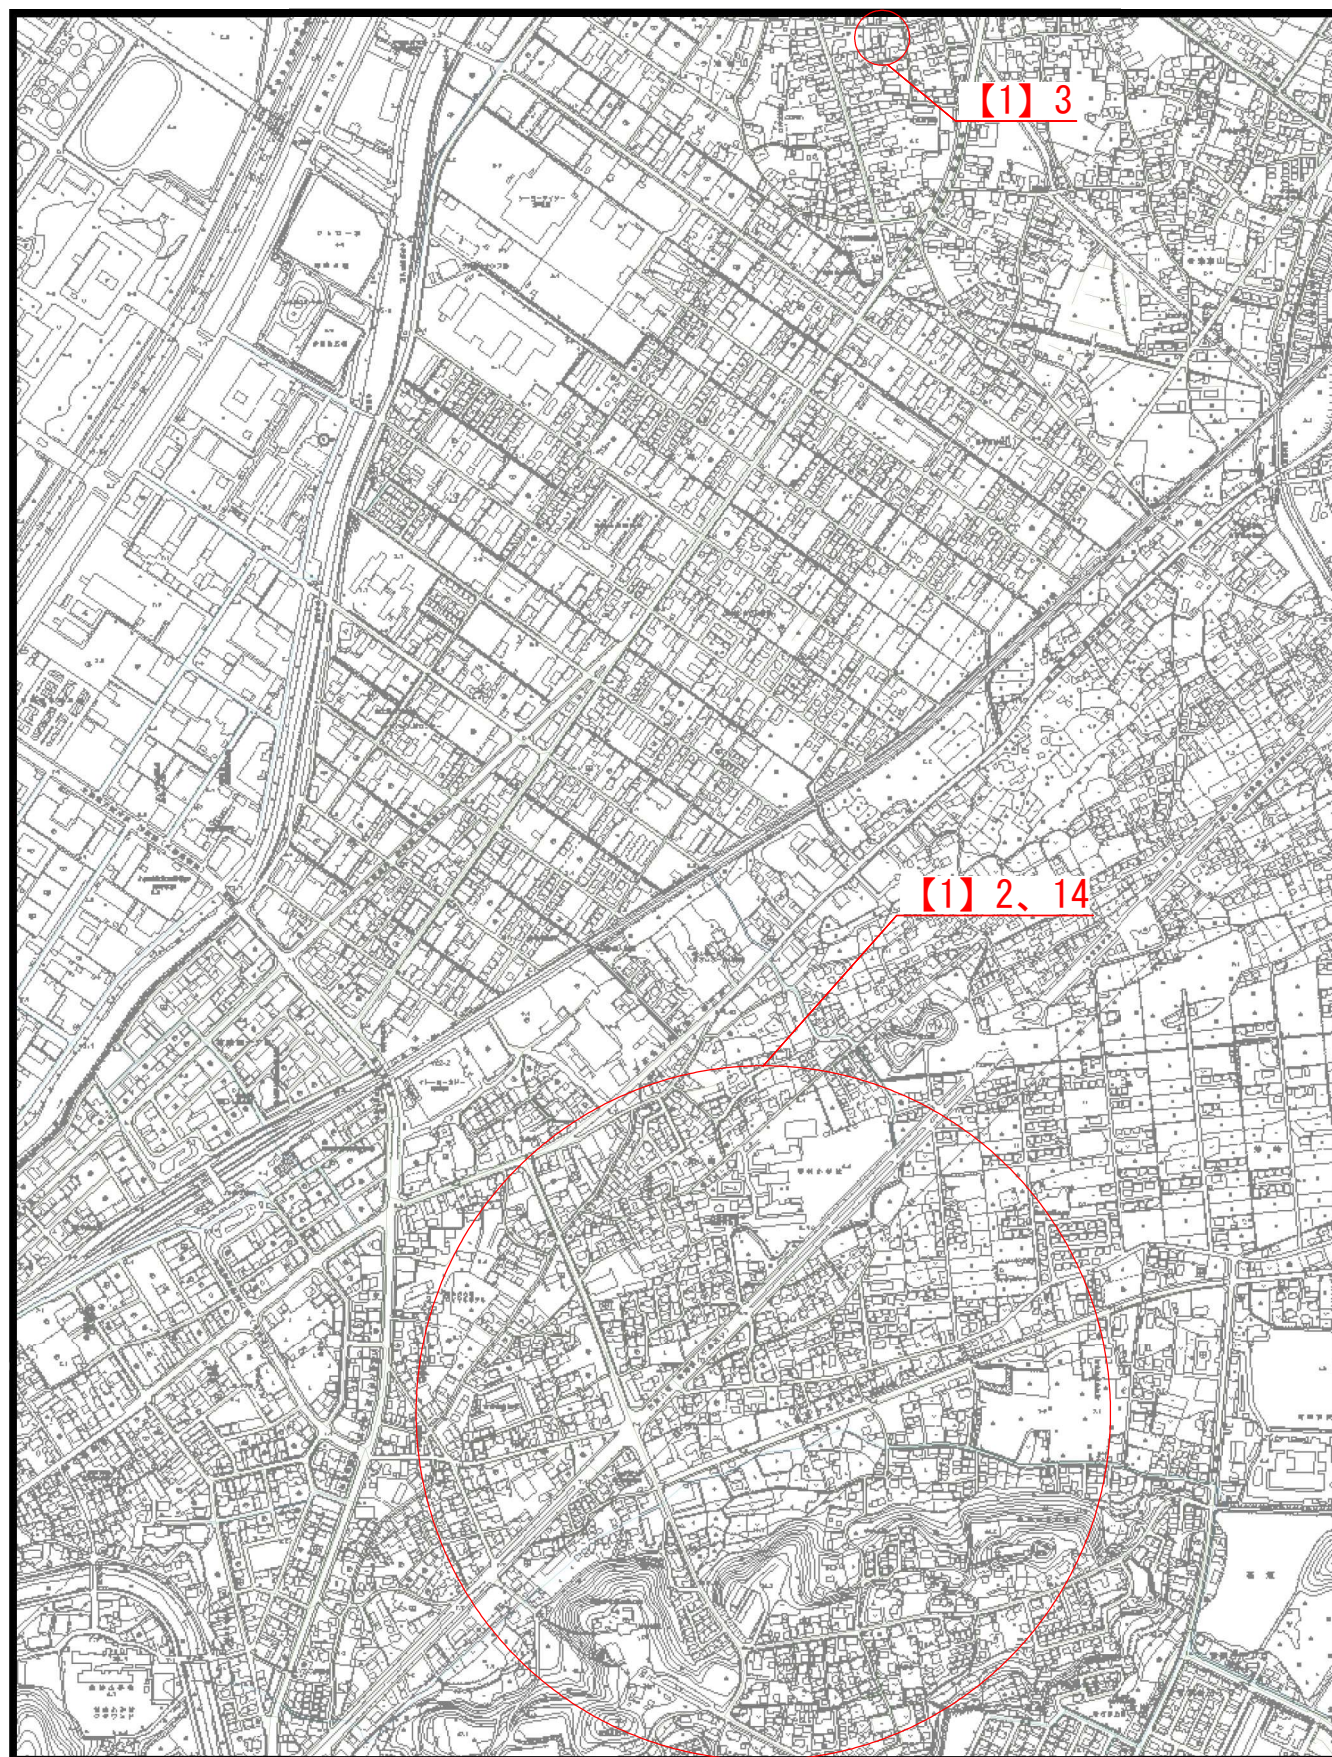

140.039242,35.471871

1 / 10,000

140.058454,35.471871

100m




市

【1】 下水道建設課工事 位置図

140.075560,35.523663

140.094789,35.523663

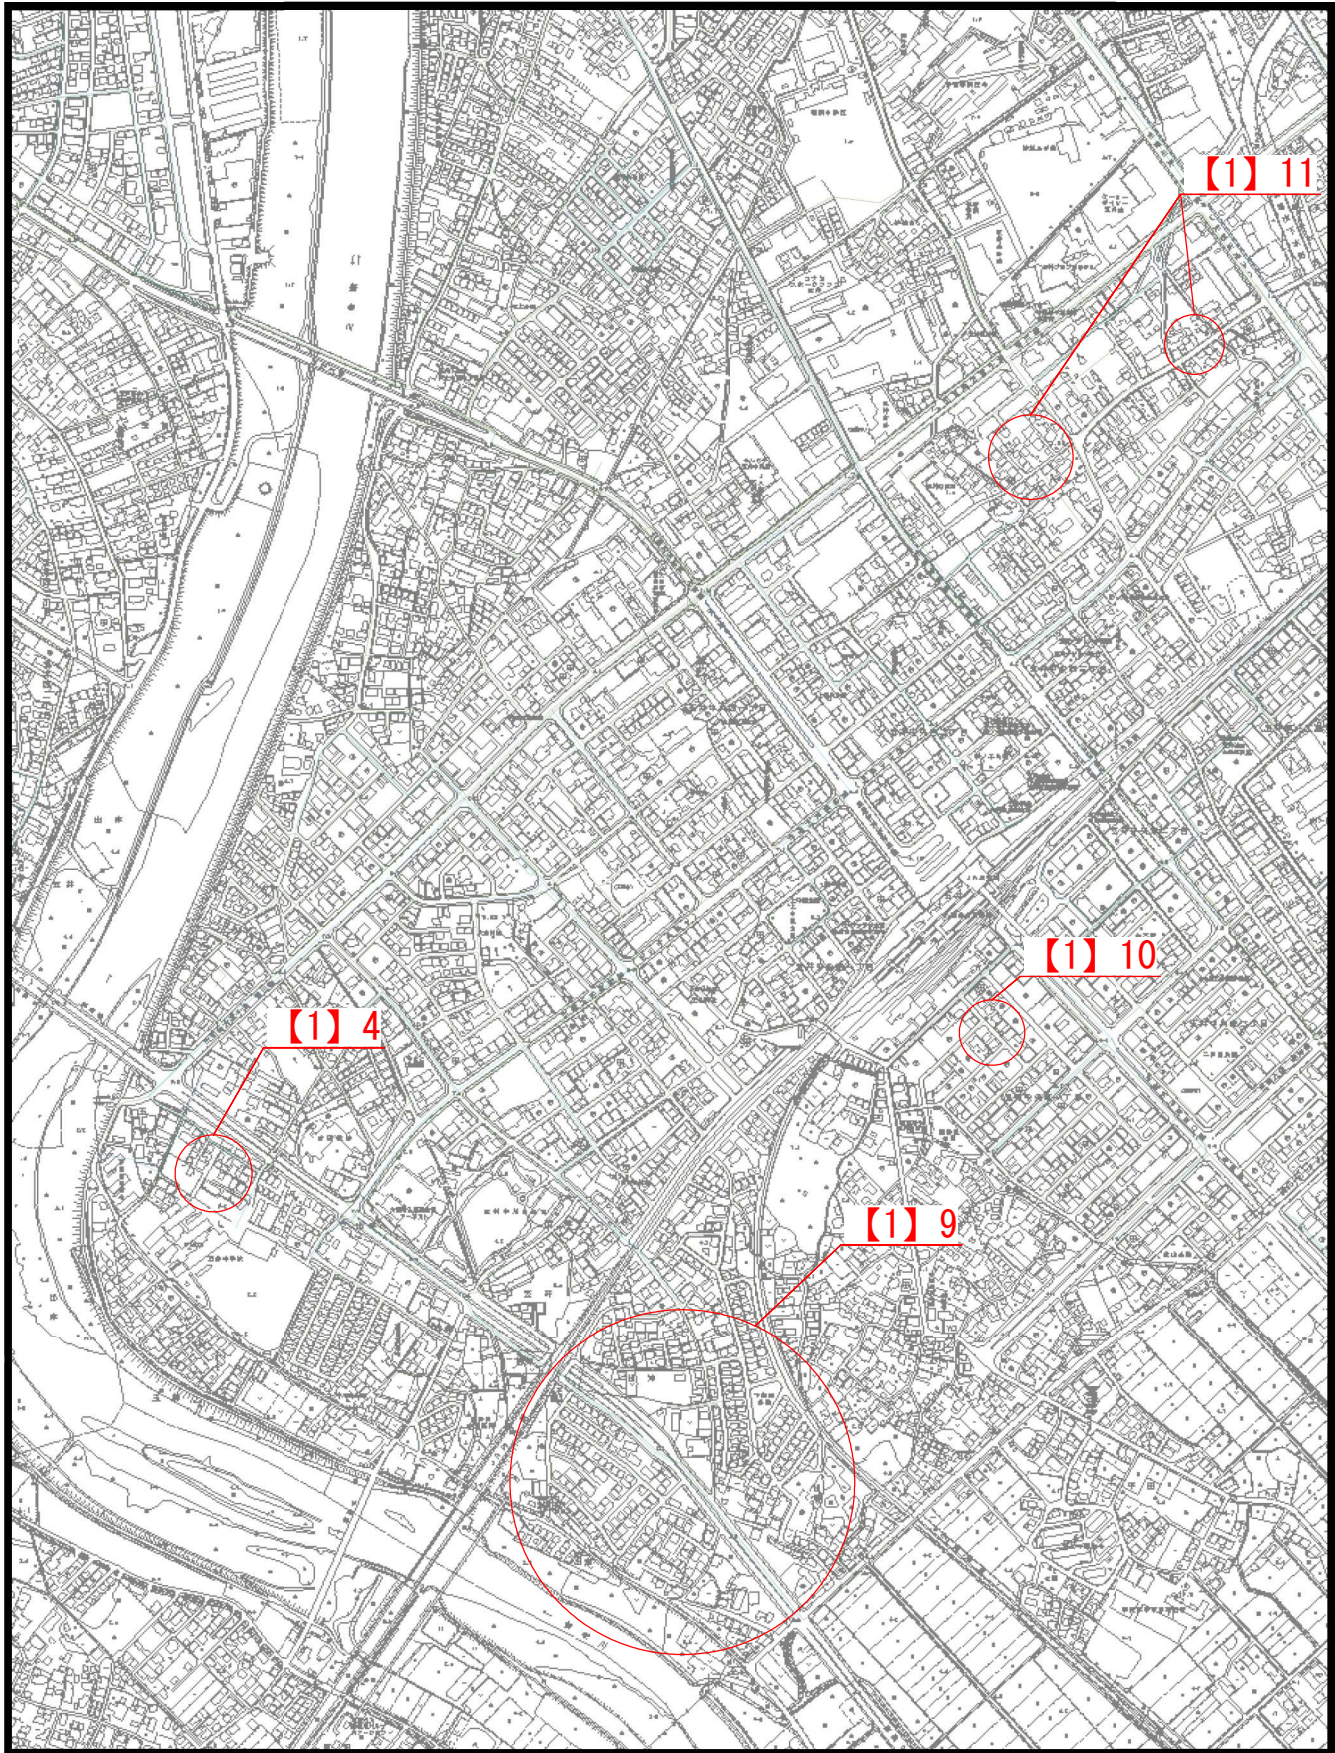

140.075560,35.502898

1 / 10,000

140.094789,35.502898

市


100m



【1】 下水道建設課工事 位置図

140.110191,35.550440

140.129435,35.550440

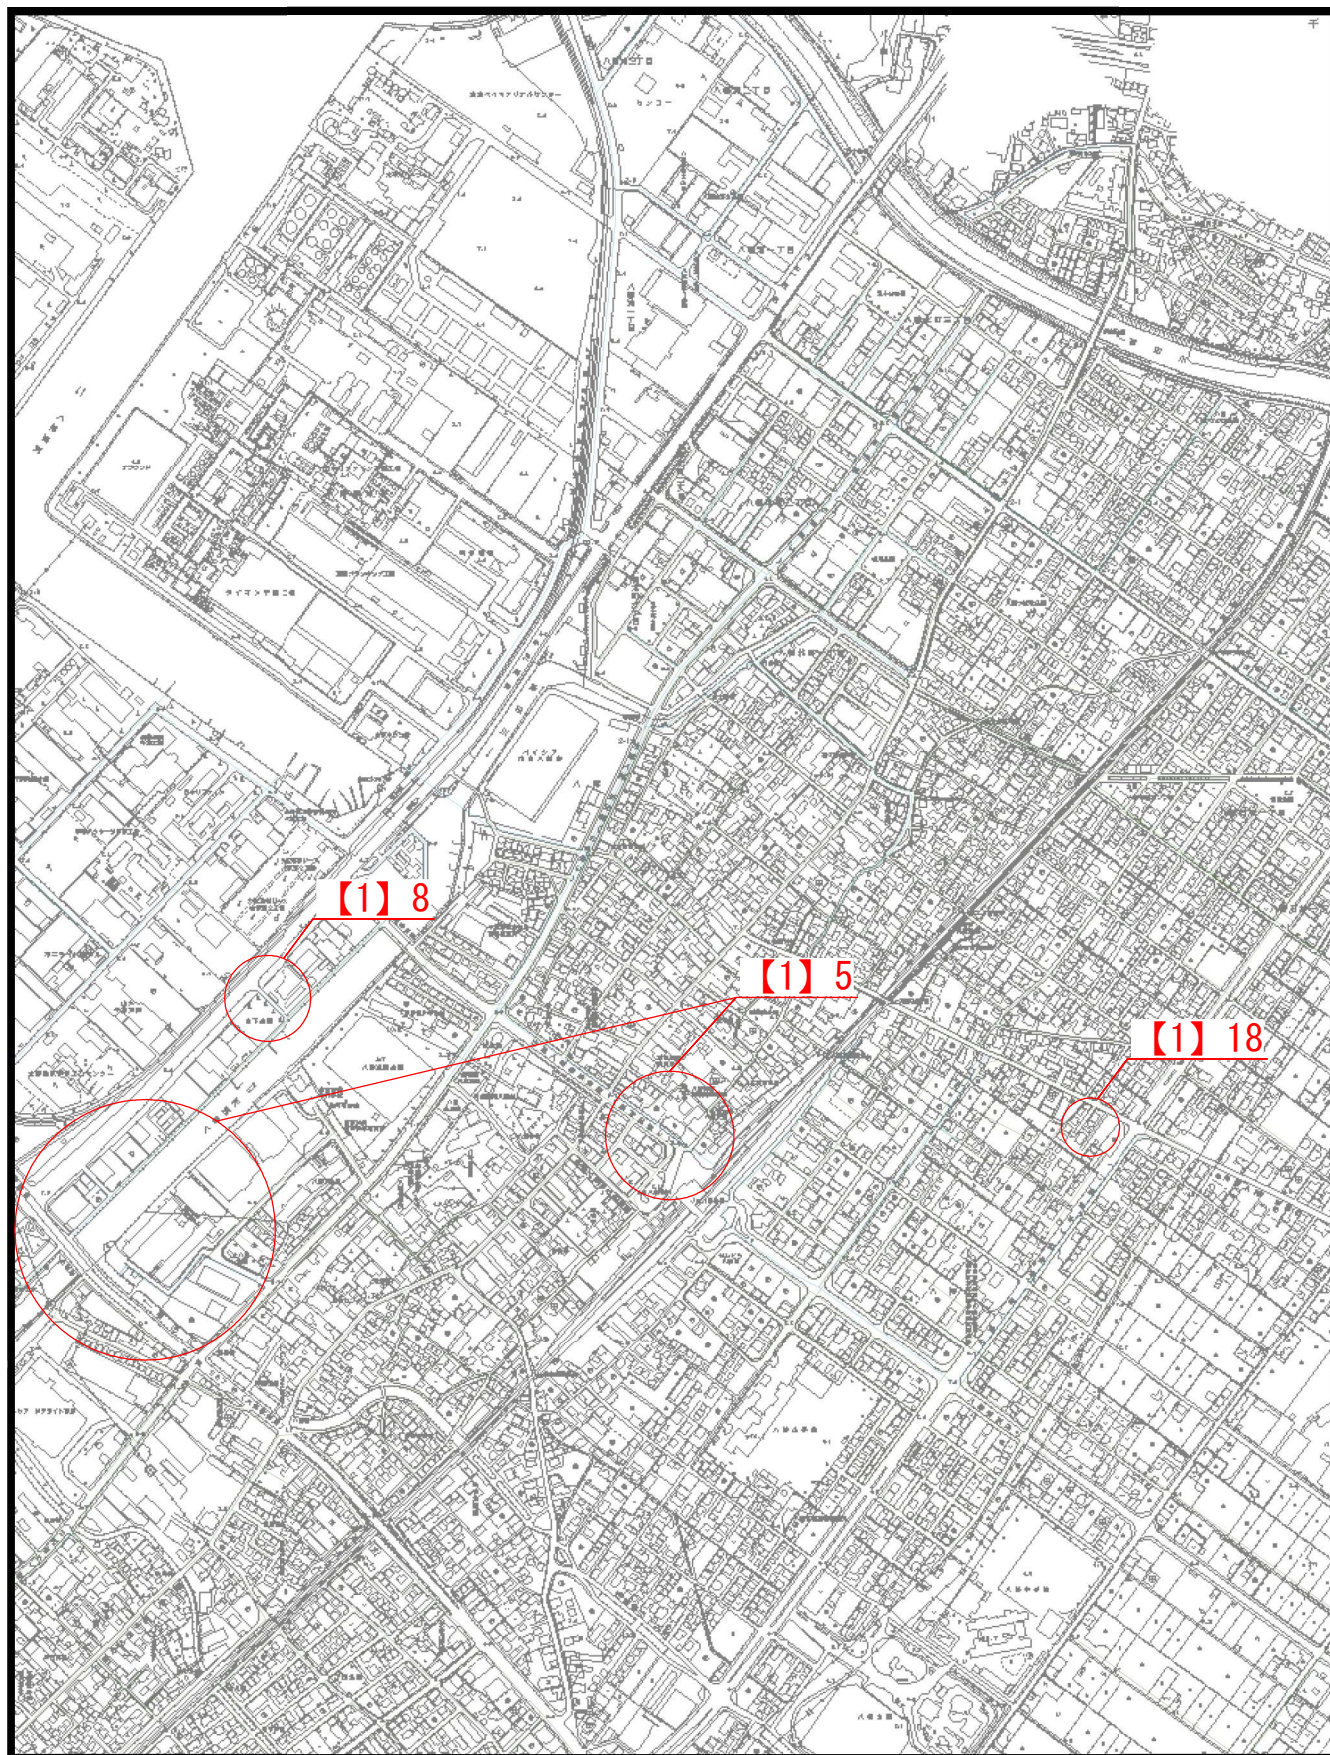

140.110191,35.529669

1 / 10,000

140.129435,35.529669

市


100m



【1】 下水道建設課工事 位置図

140.148279,35.526637

140.153091,35.526637

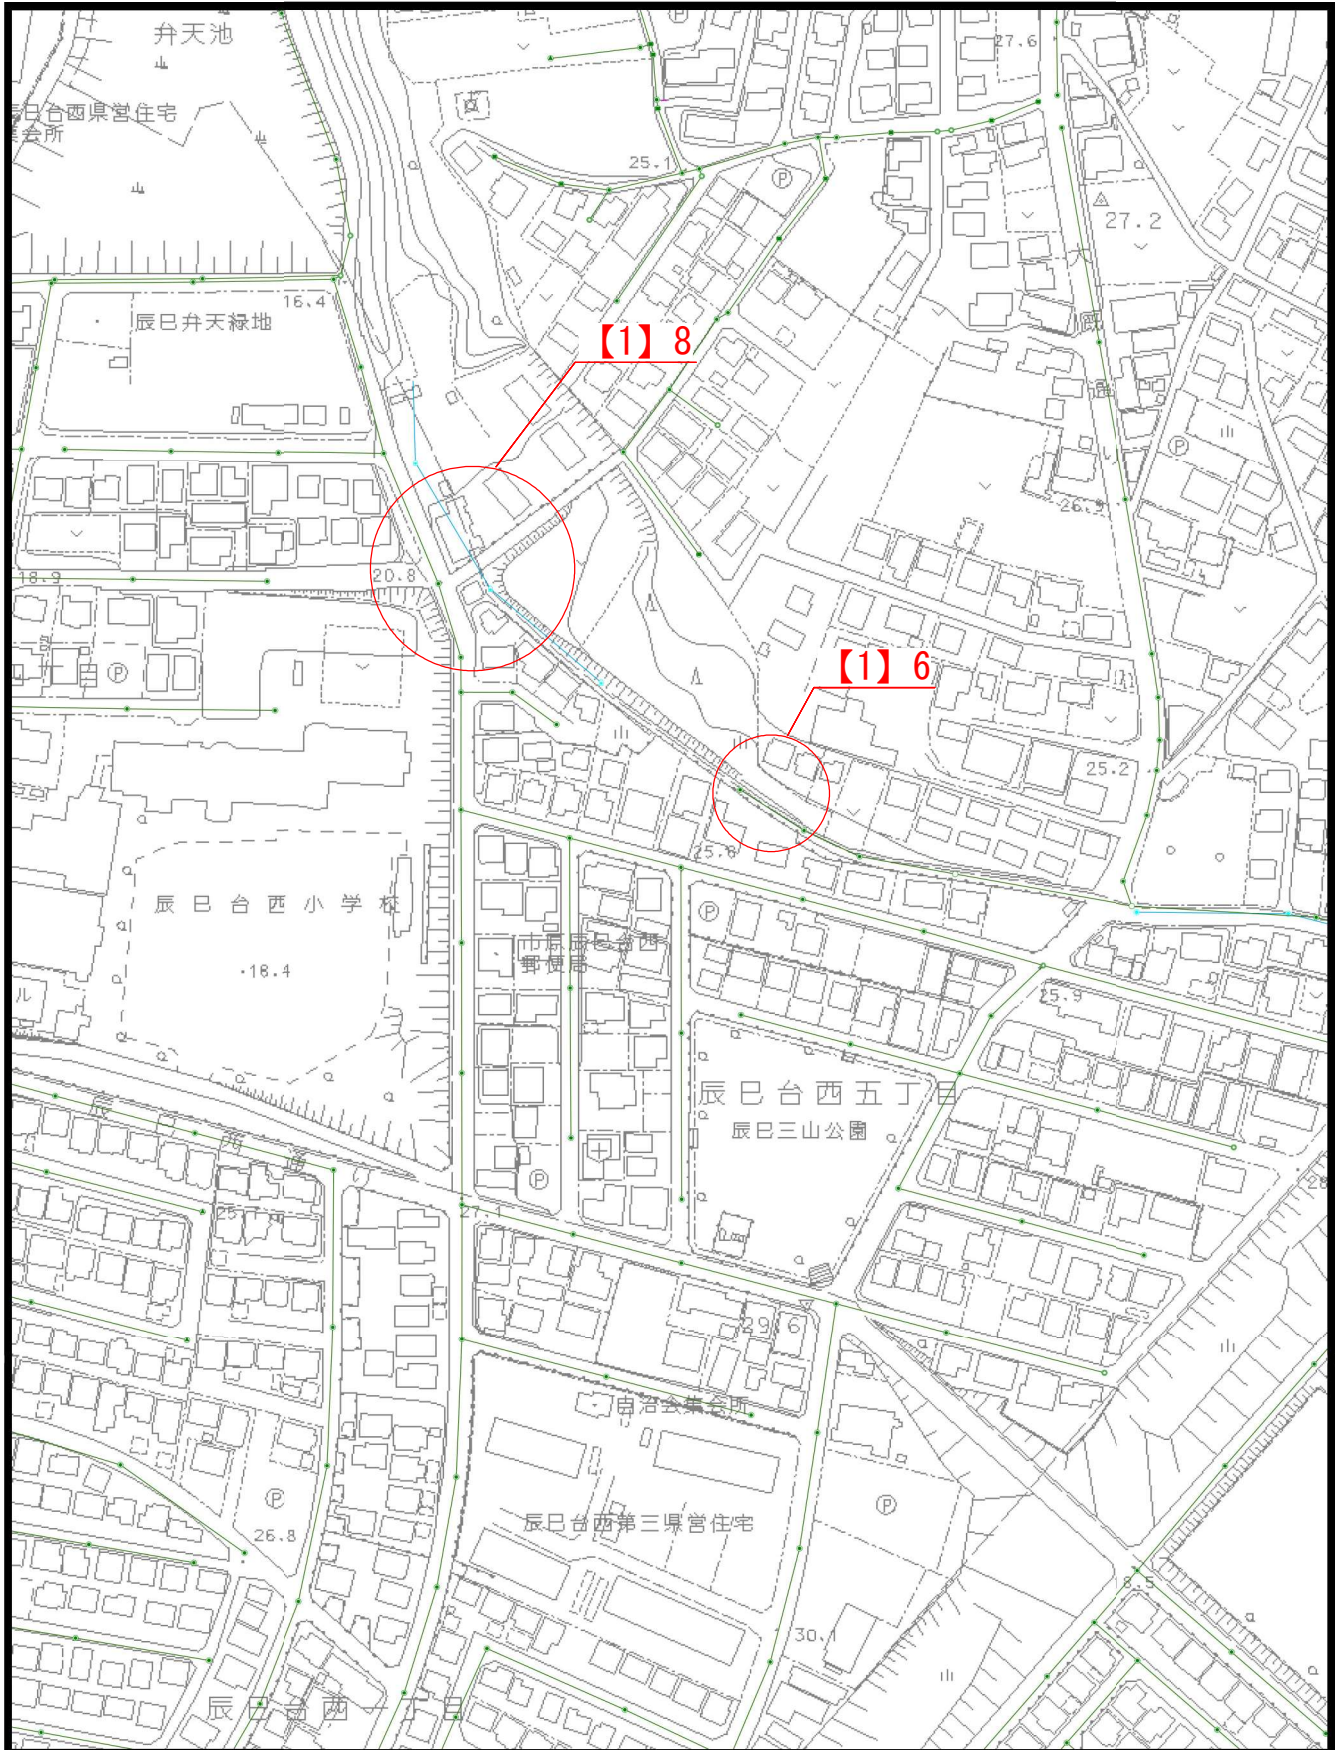

140.148279,35.521444

1 / 2,500

140.153091,35.521444


50m

市

【1】下水道建設課工事 位置図

140.207741,35.543567

140.212558,35.543567

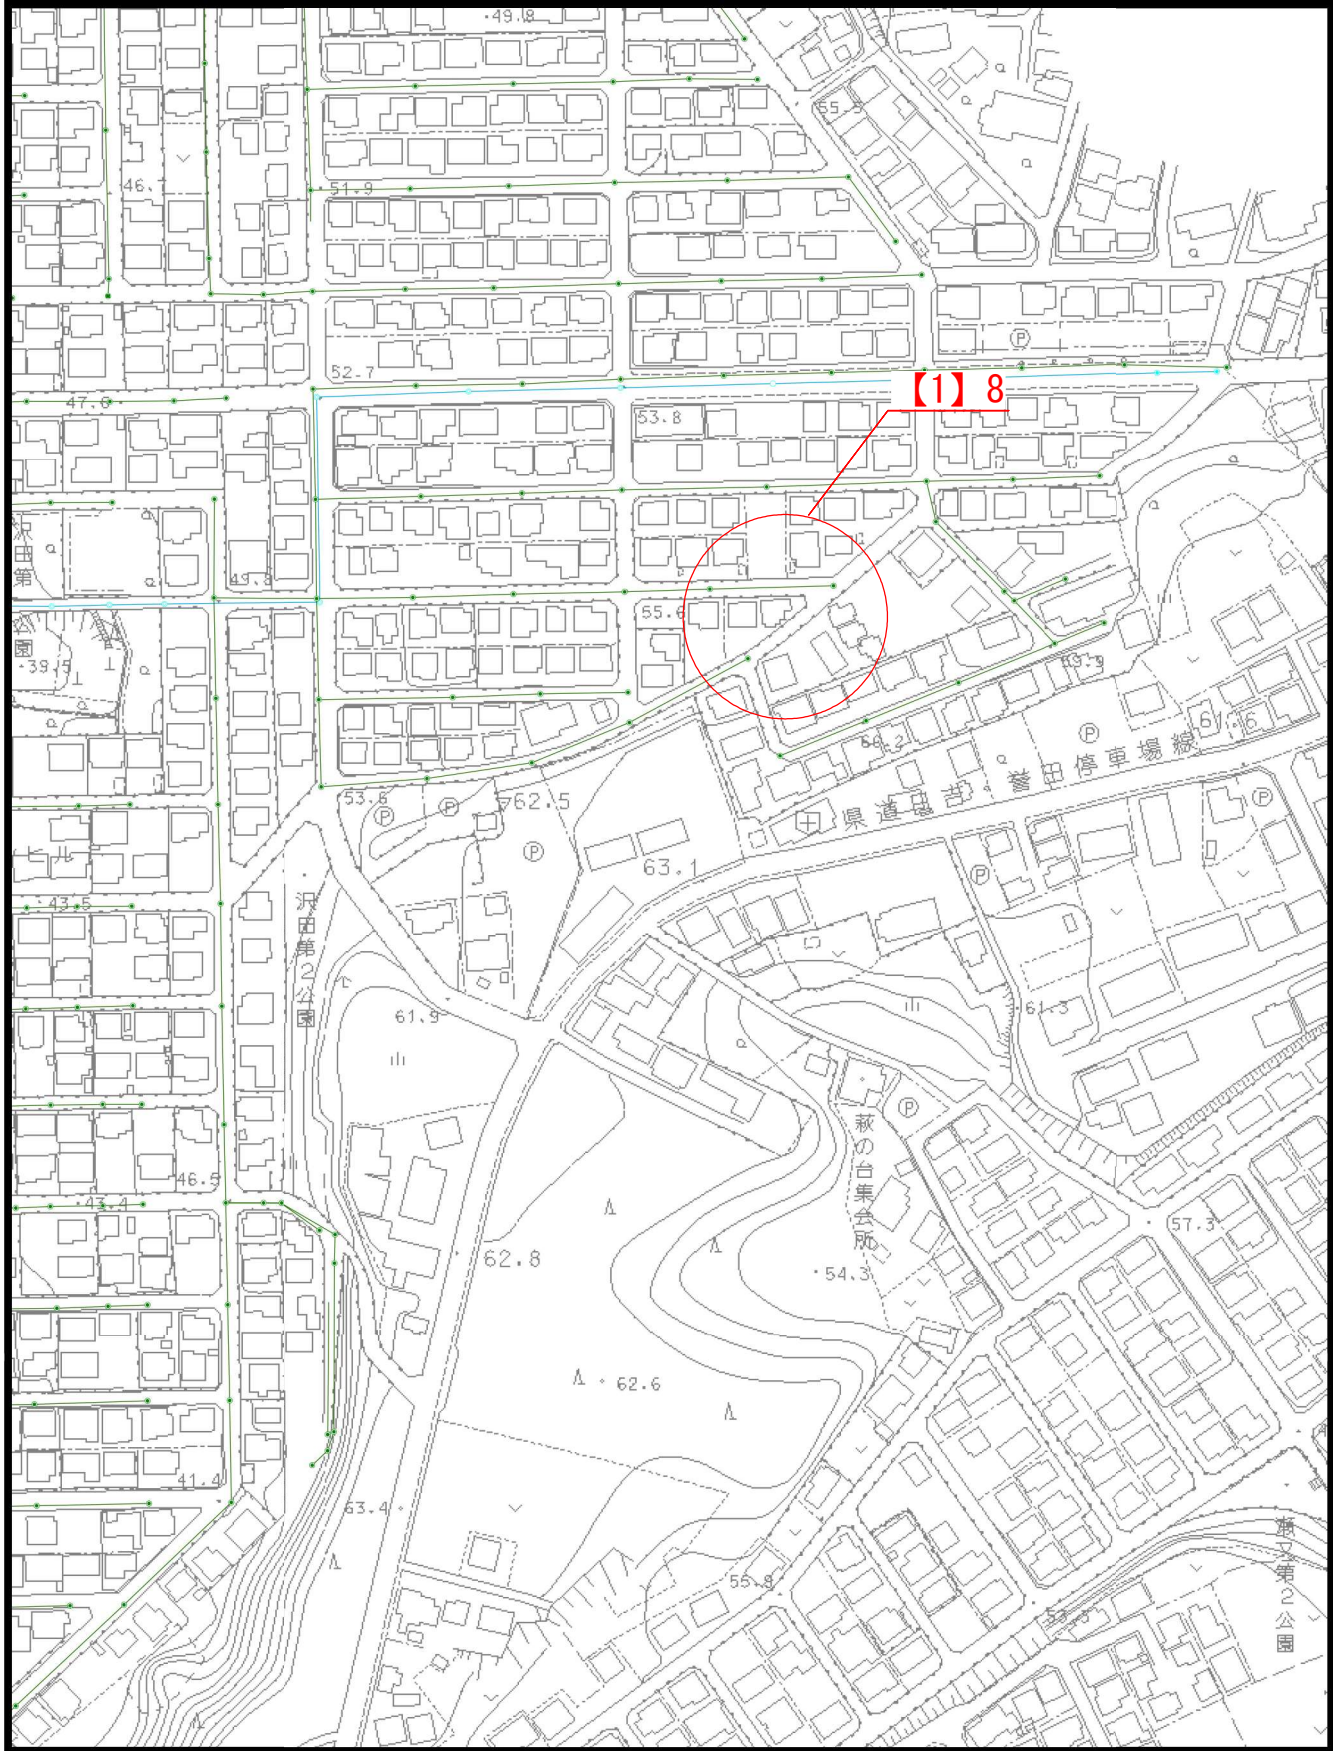

140.207741,35.538371

1 / 2,500

140.212558,35.538371

市


50m



【1】 下水道建設課工事 位置図

140.133385,35.551100

140.143010,35.551100

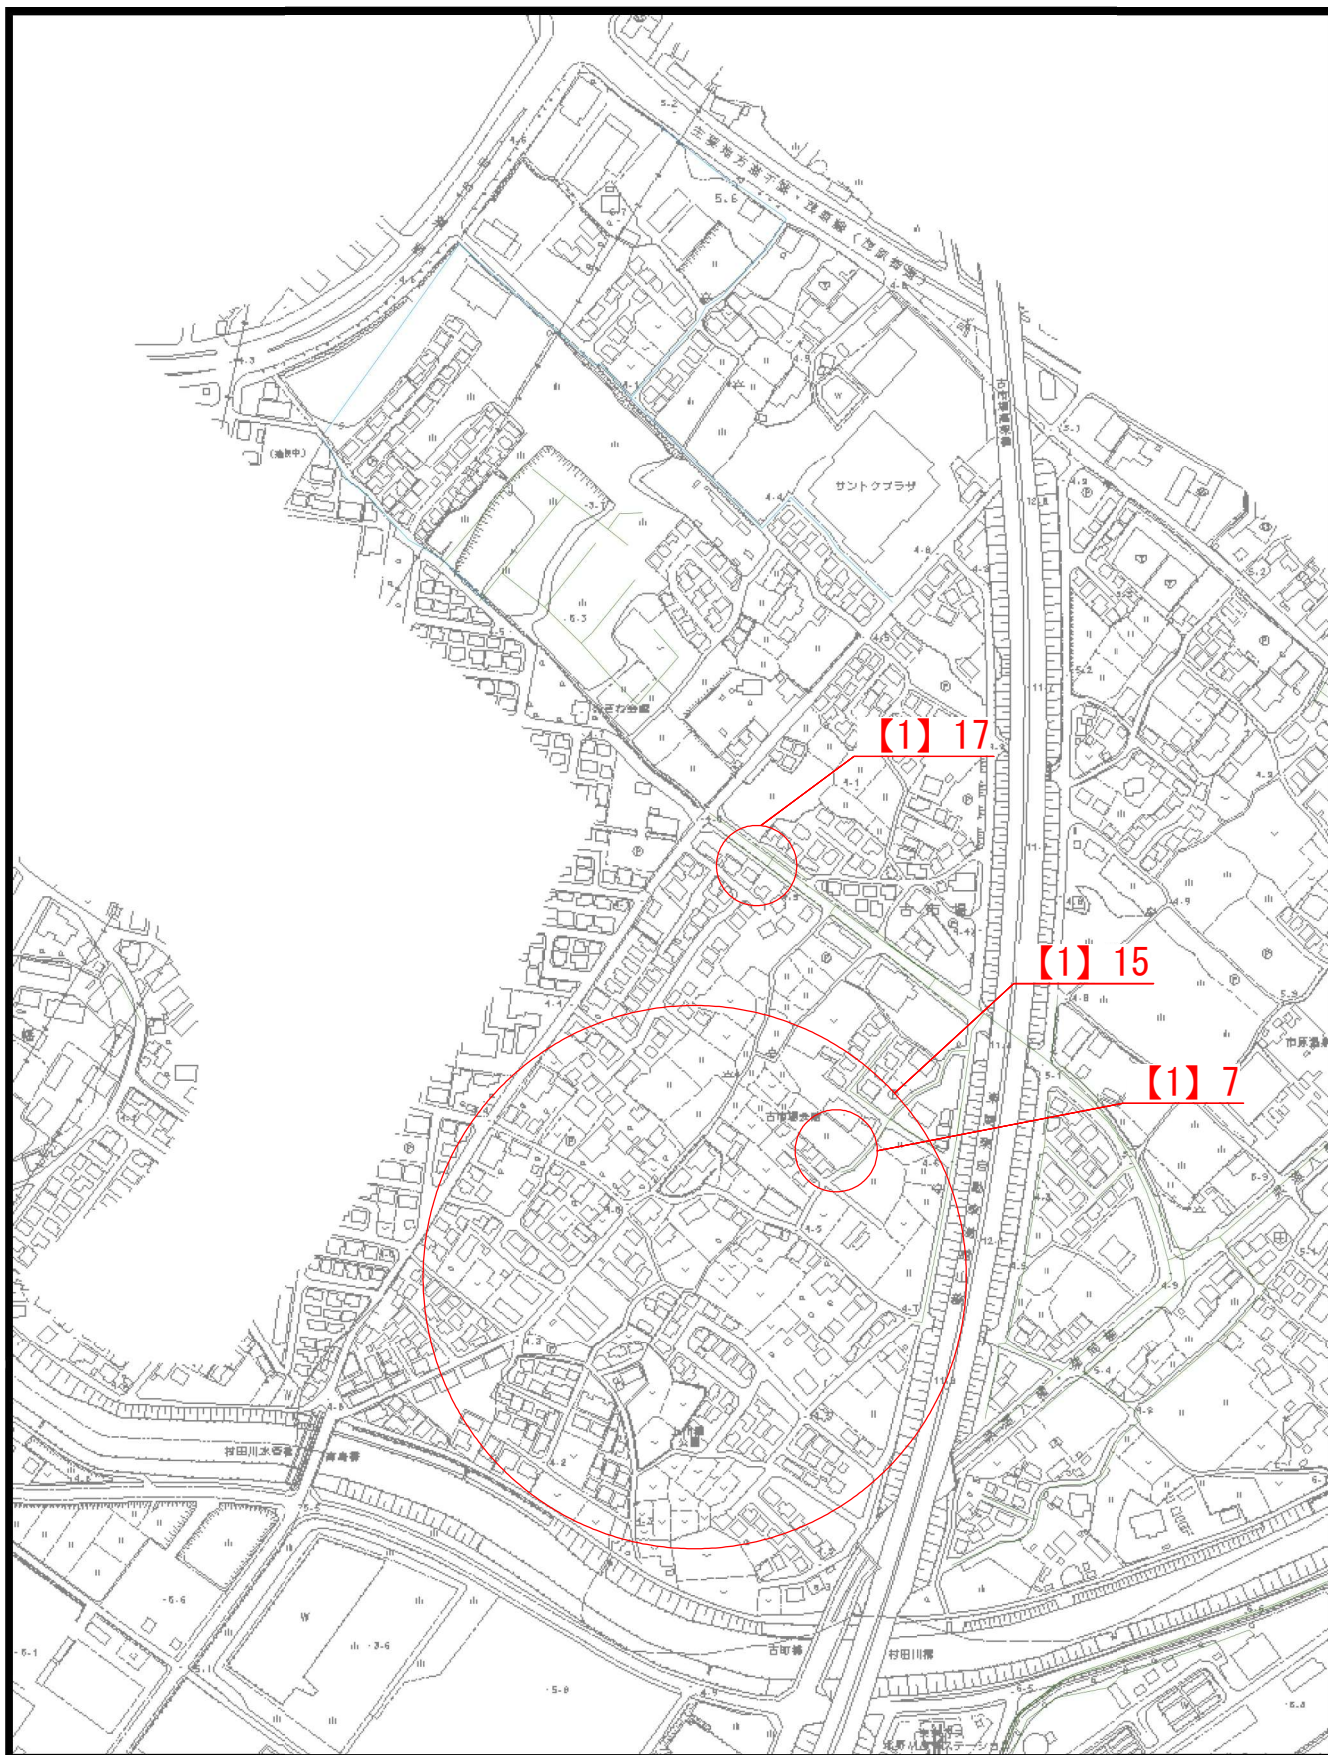

140.133385,35.540713

1 / 5,000

140.143010,35.540713


100m

市

【1】下水道建設課工事 位置図

140.141605,35.402054

140.146409,35.402054

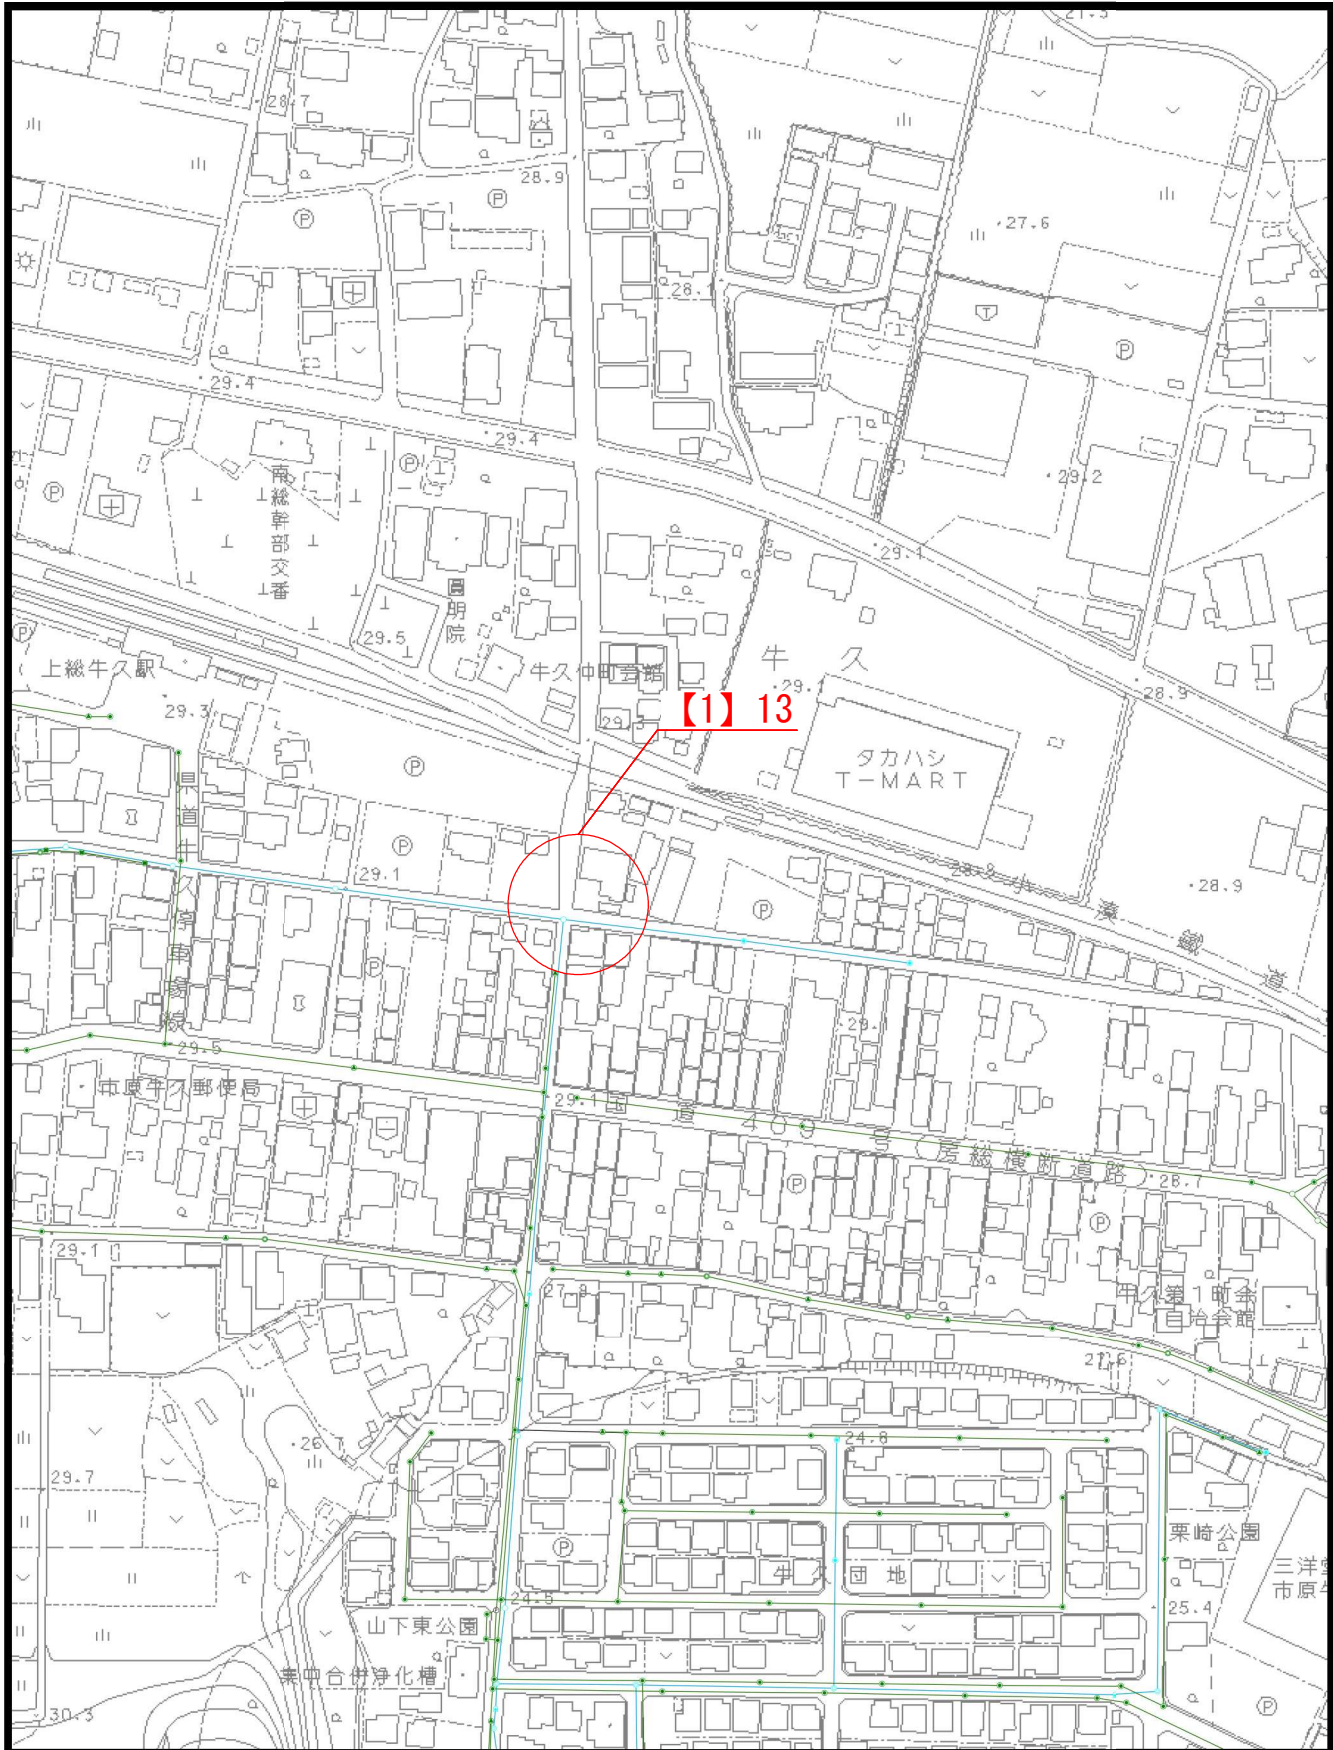

140.141605,35.396861

1 / 2,500

140.146409,35.396861

市


50m



【1】下水道建設課工事 位置図

140.116814,35.505074

140.121623,35.505074

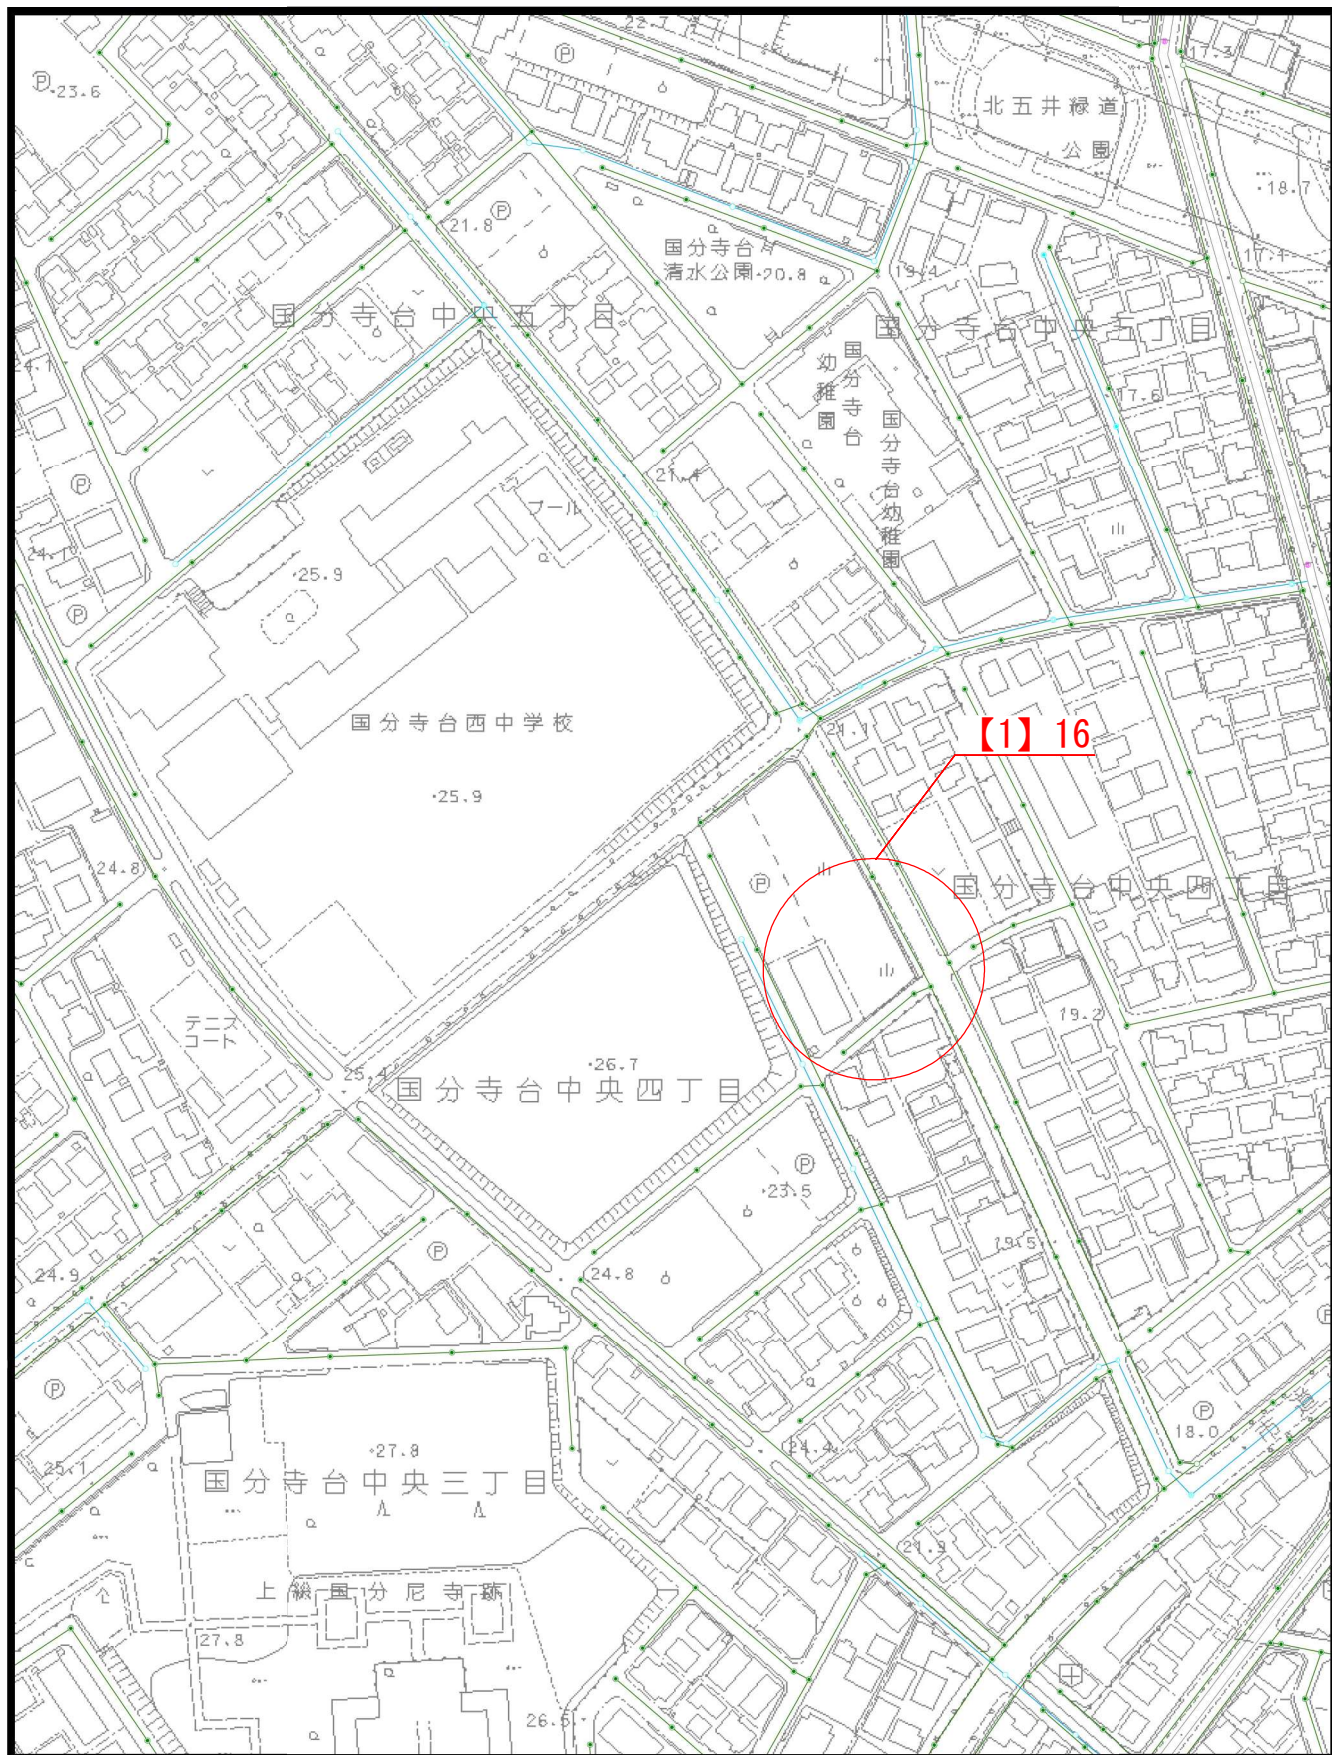

140.116814,35.499881

1 / 2,500

140.121623,35.499881

市


50m



【2】 16条申請等 位置図

140.121389,35.505969

140.126198,35.505969

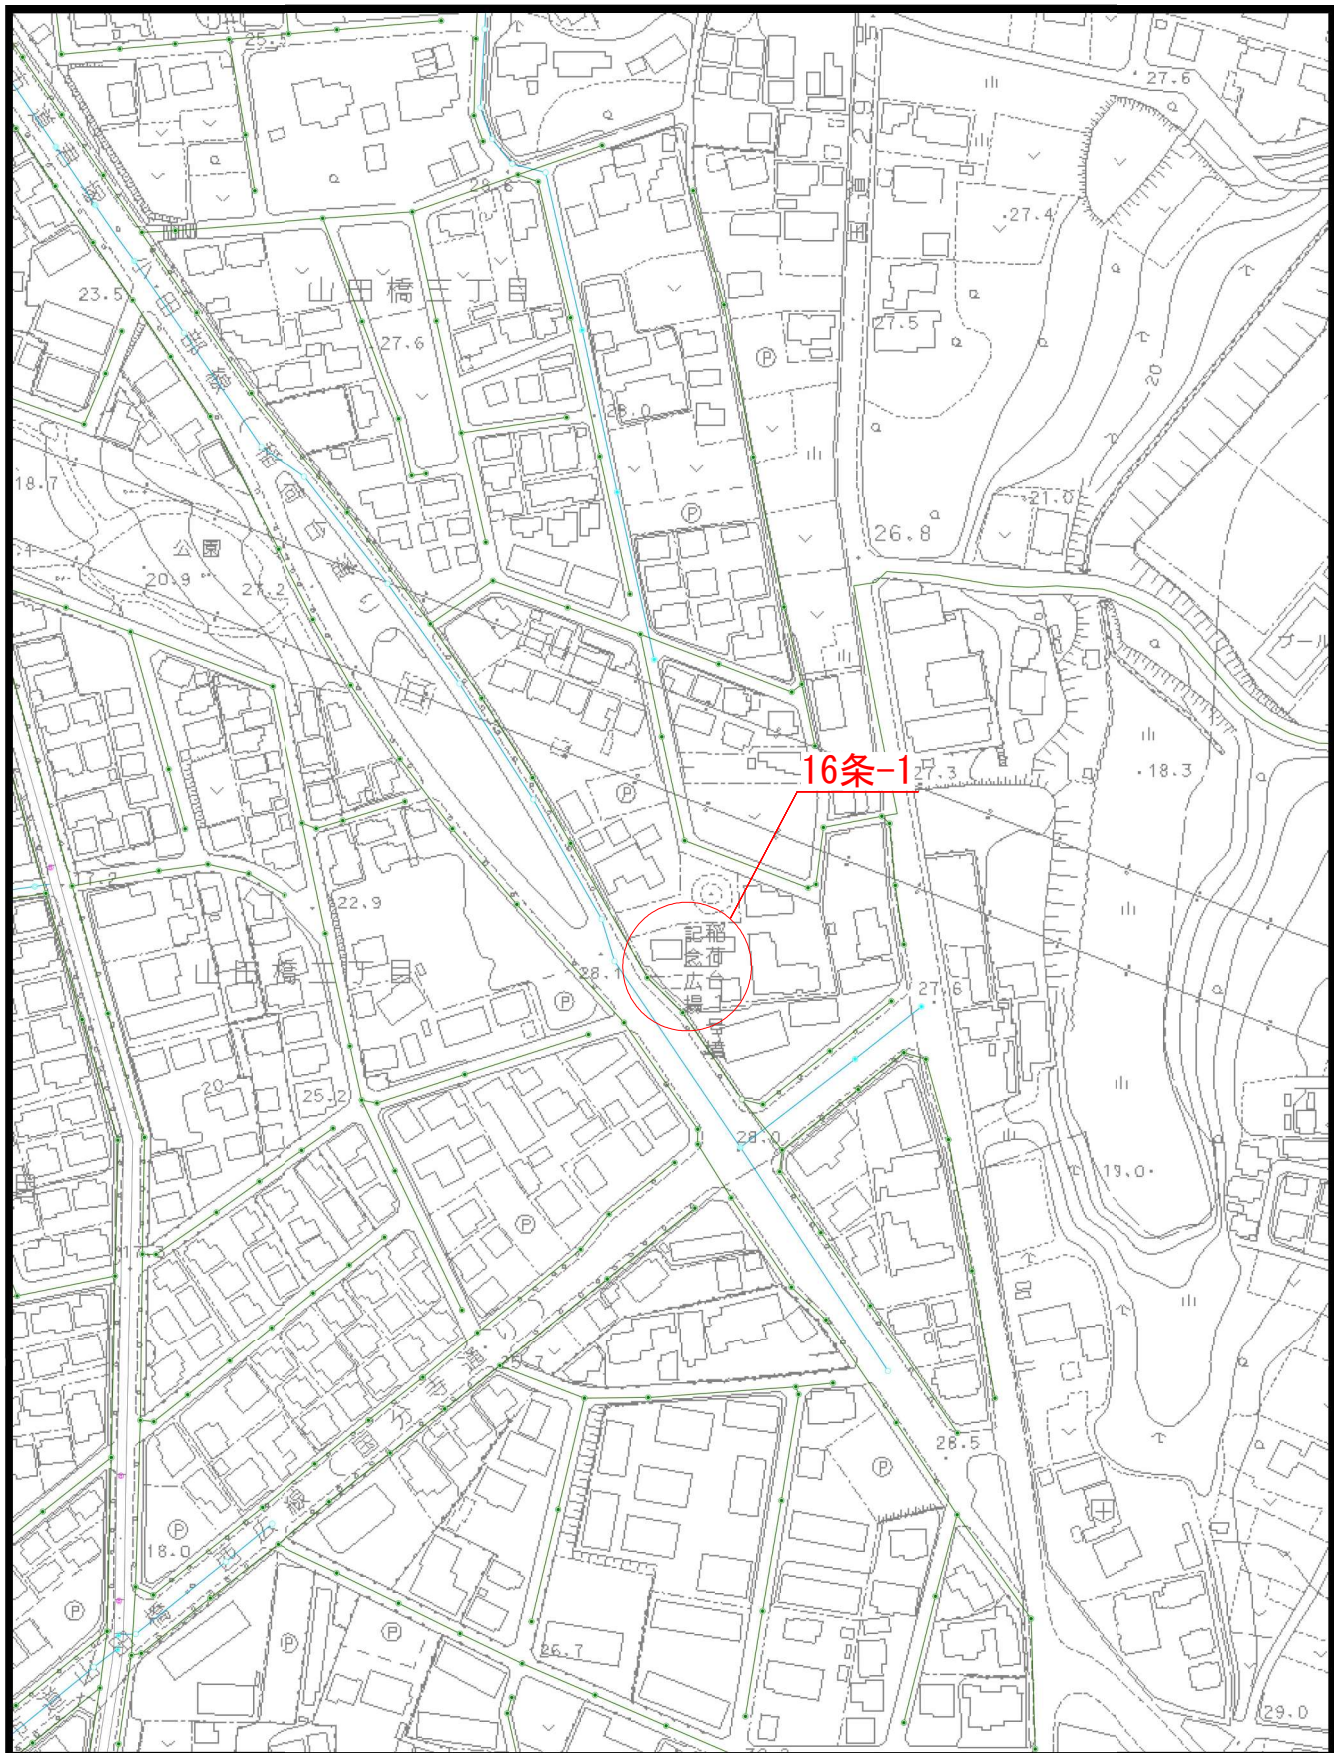

140.121389,35.500777

1 / 2,500

140.126198,35.500777


50m

市

【2】 16条申請等 位置図

140.031567,35.478646

140.036368,35.478646

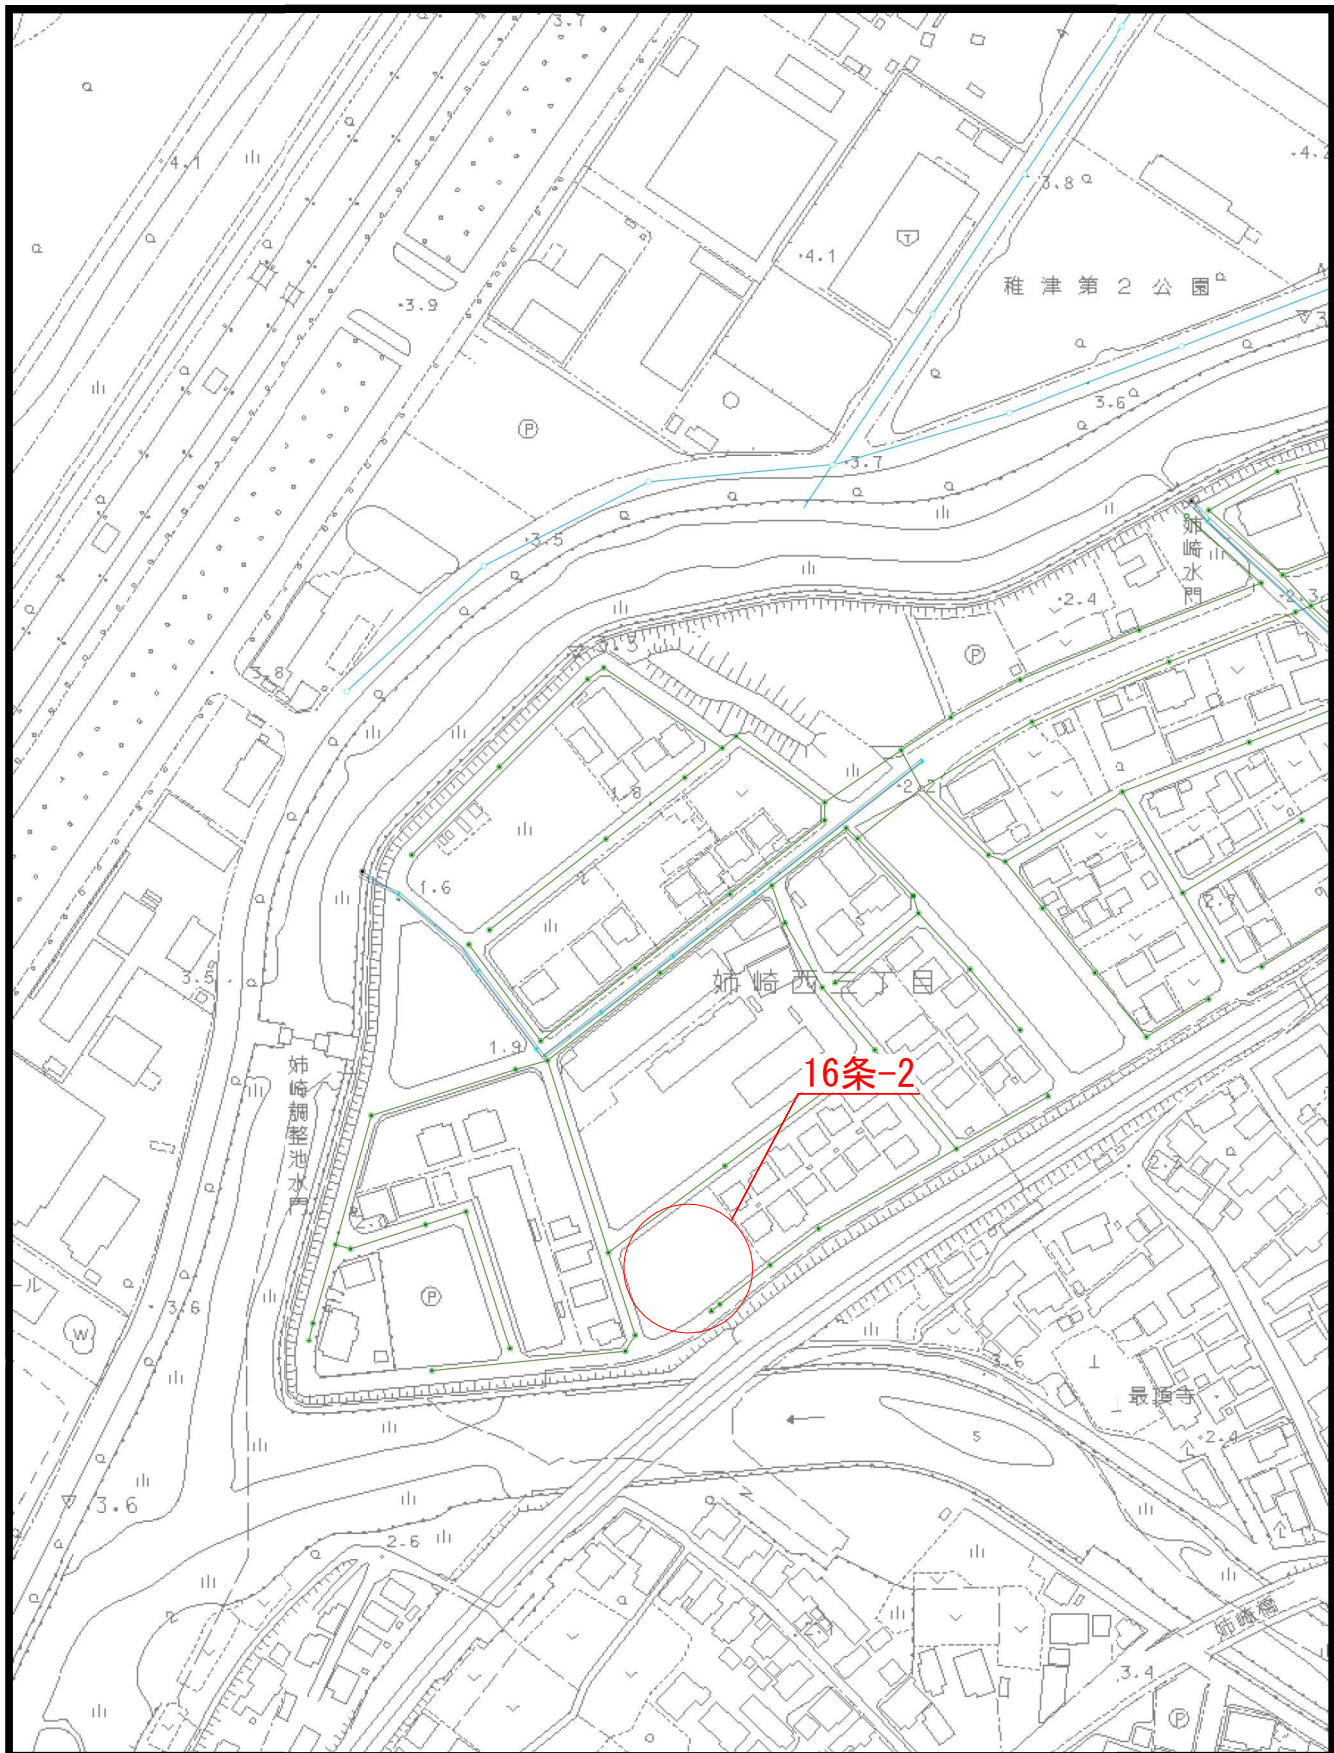

140.031567,35.473457

1 / 2,500

140.036368,35.473457


50m

市

【2】 16条申請等 位置図

140.138532,35.544867

140.143345,35.544867

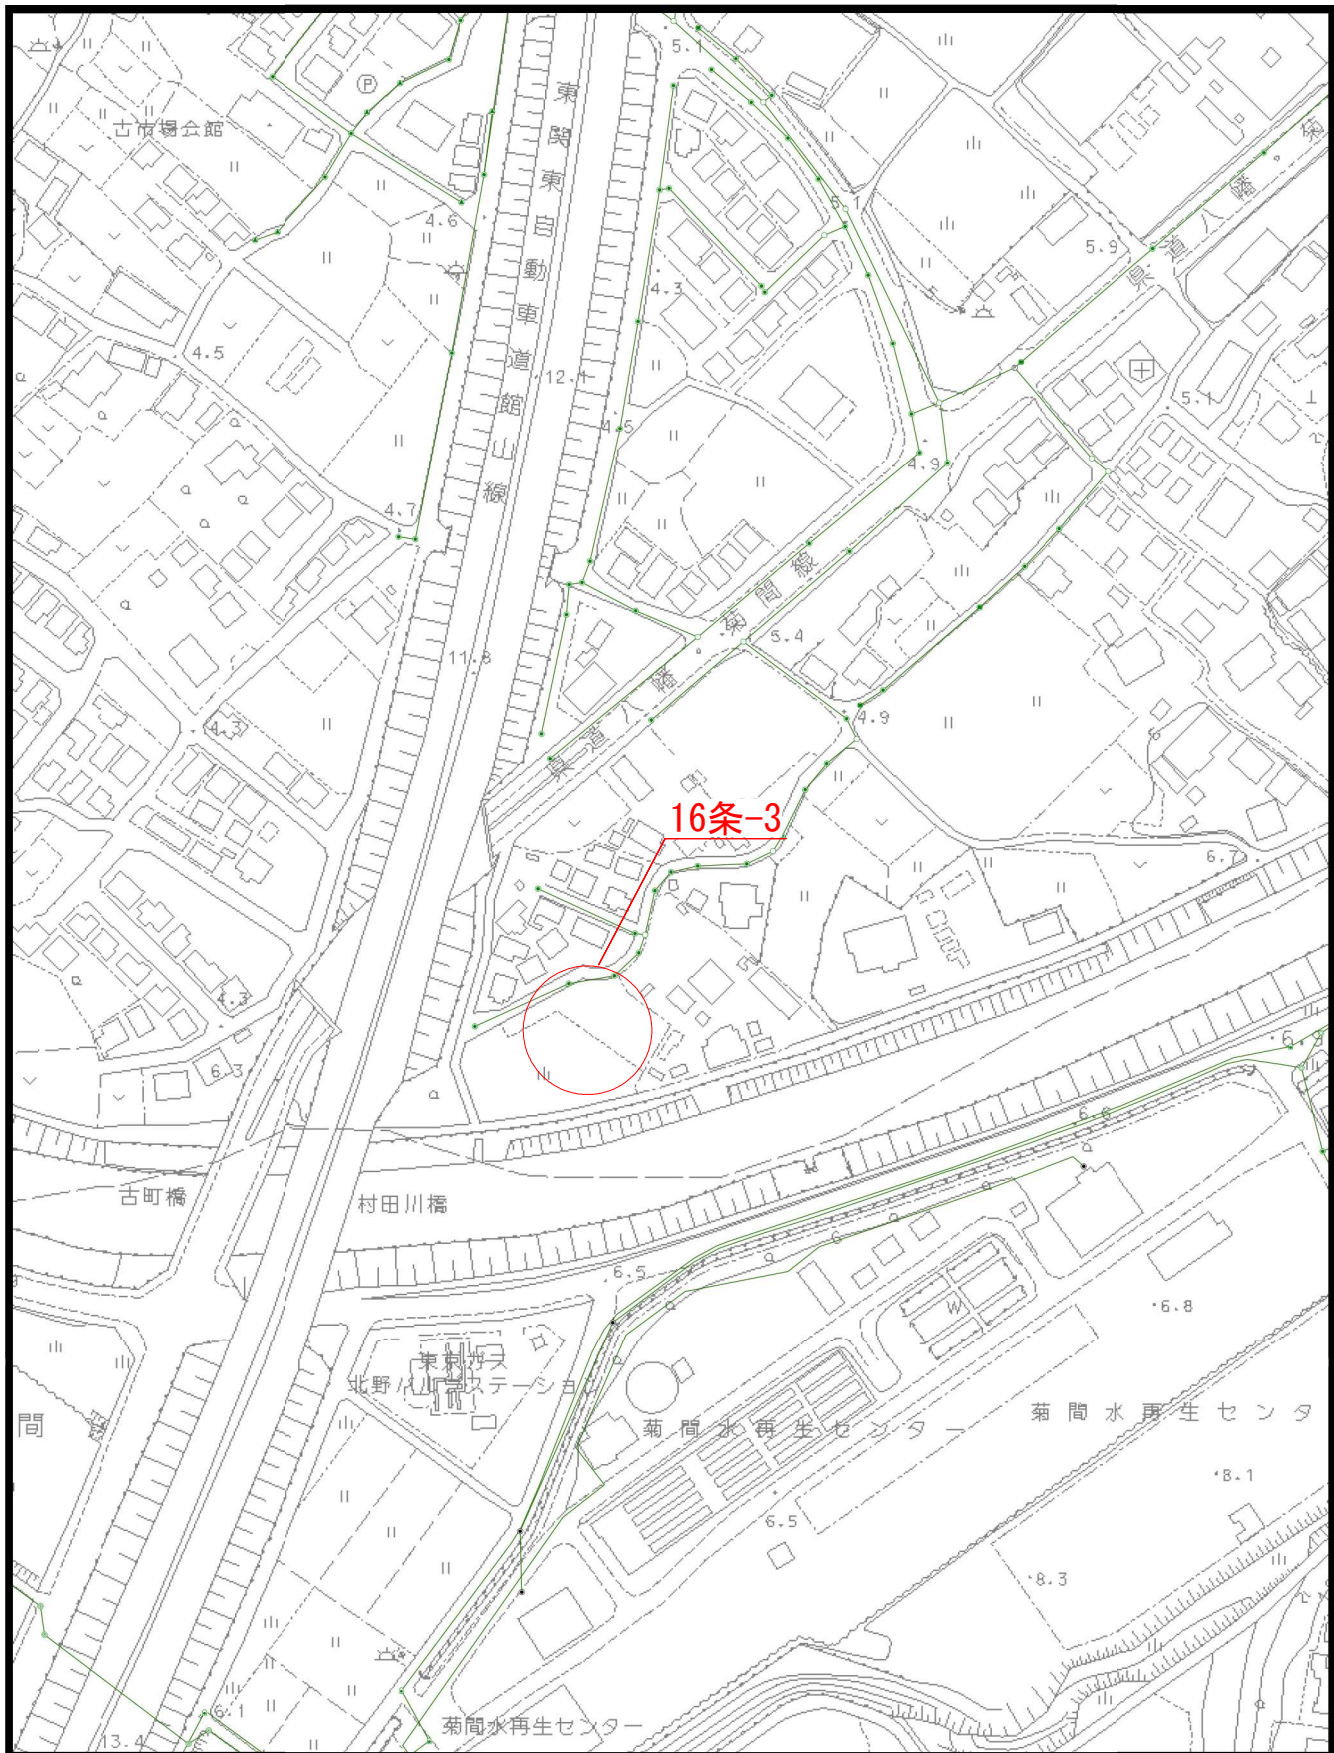

140.138532,35.539674

1 / 2,500

140.143345,35.539674

50m




市

【2】 16条申請等 位置図

140.103539,35.492667

140.108346,35.492667

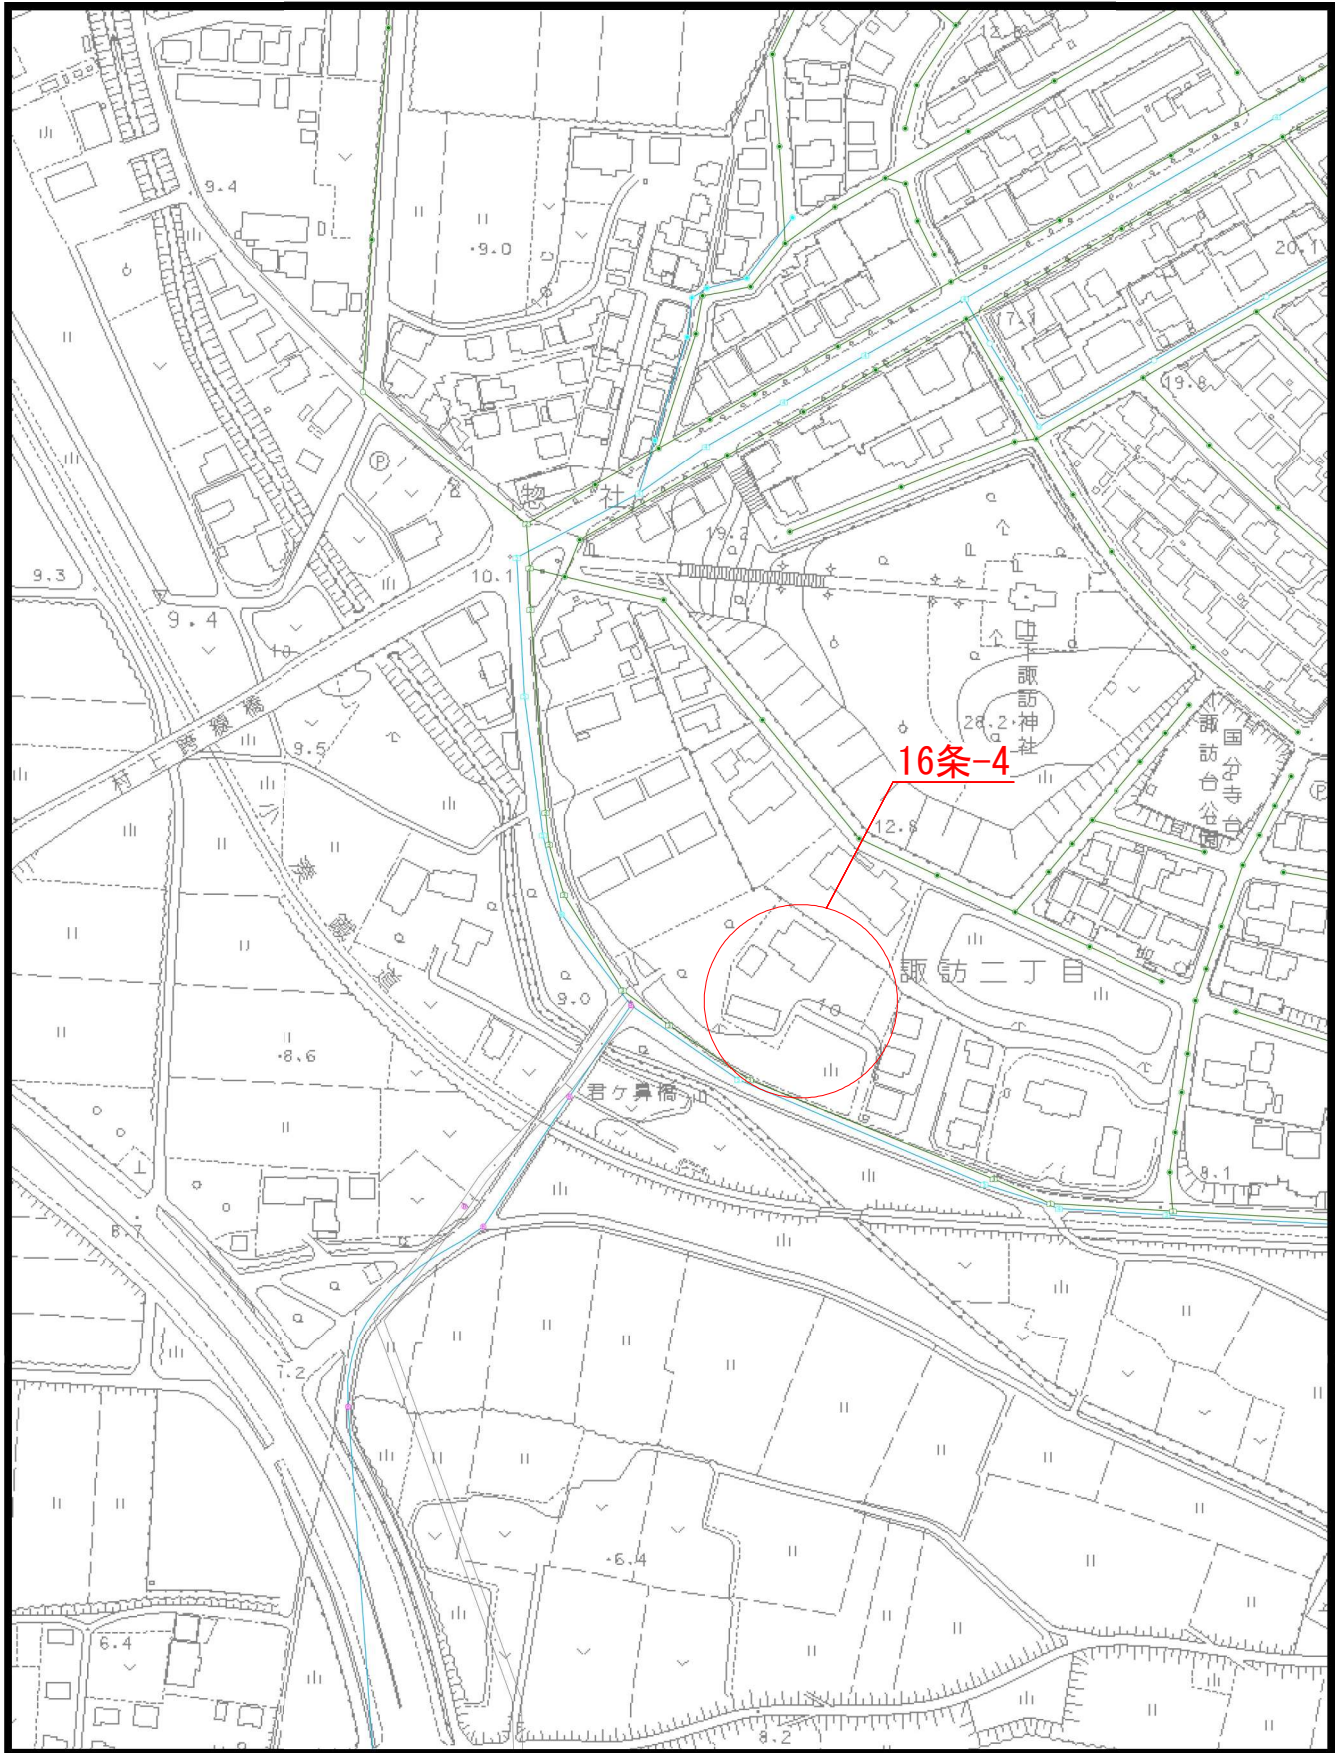

140.103539,35.487475

1 / 2,500

140.108346,35.487475


50m

市

【2】16条申請等 位置図

140.060909,35.504255

140.065714,35.504255

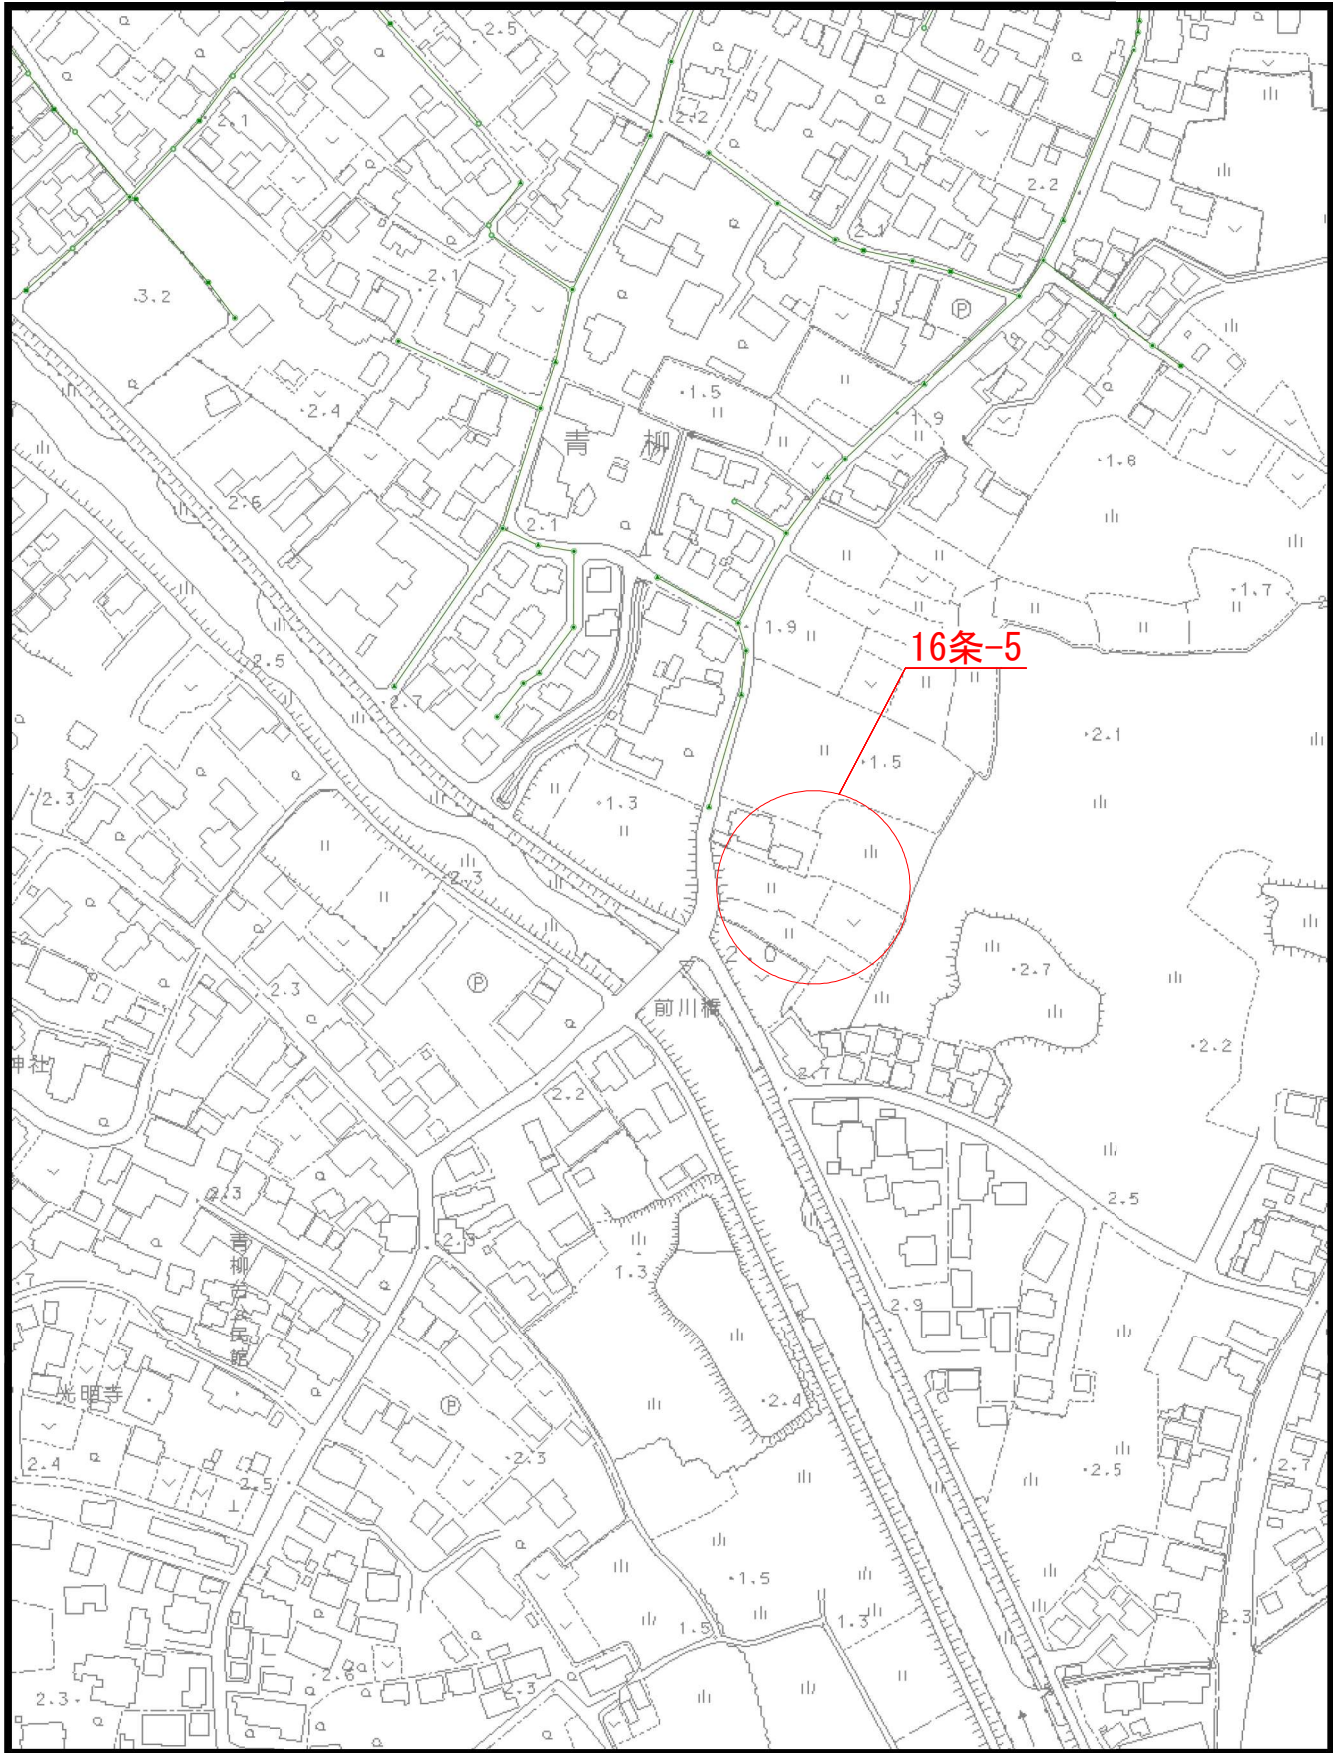

140.060909,35.499064

1 / 2,500

140.065714,35.499064

市


50m



【2】16条申請等 位置図

140.113603,35.506630

140.118412,35.506630

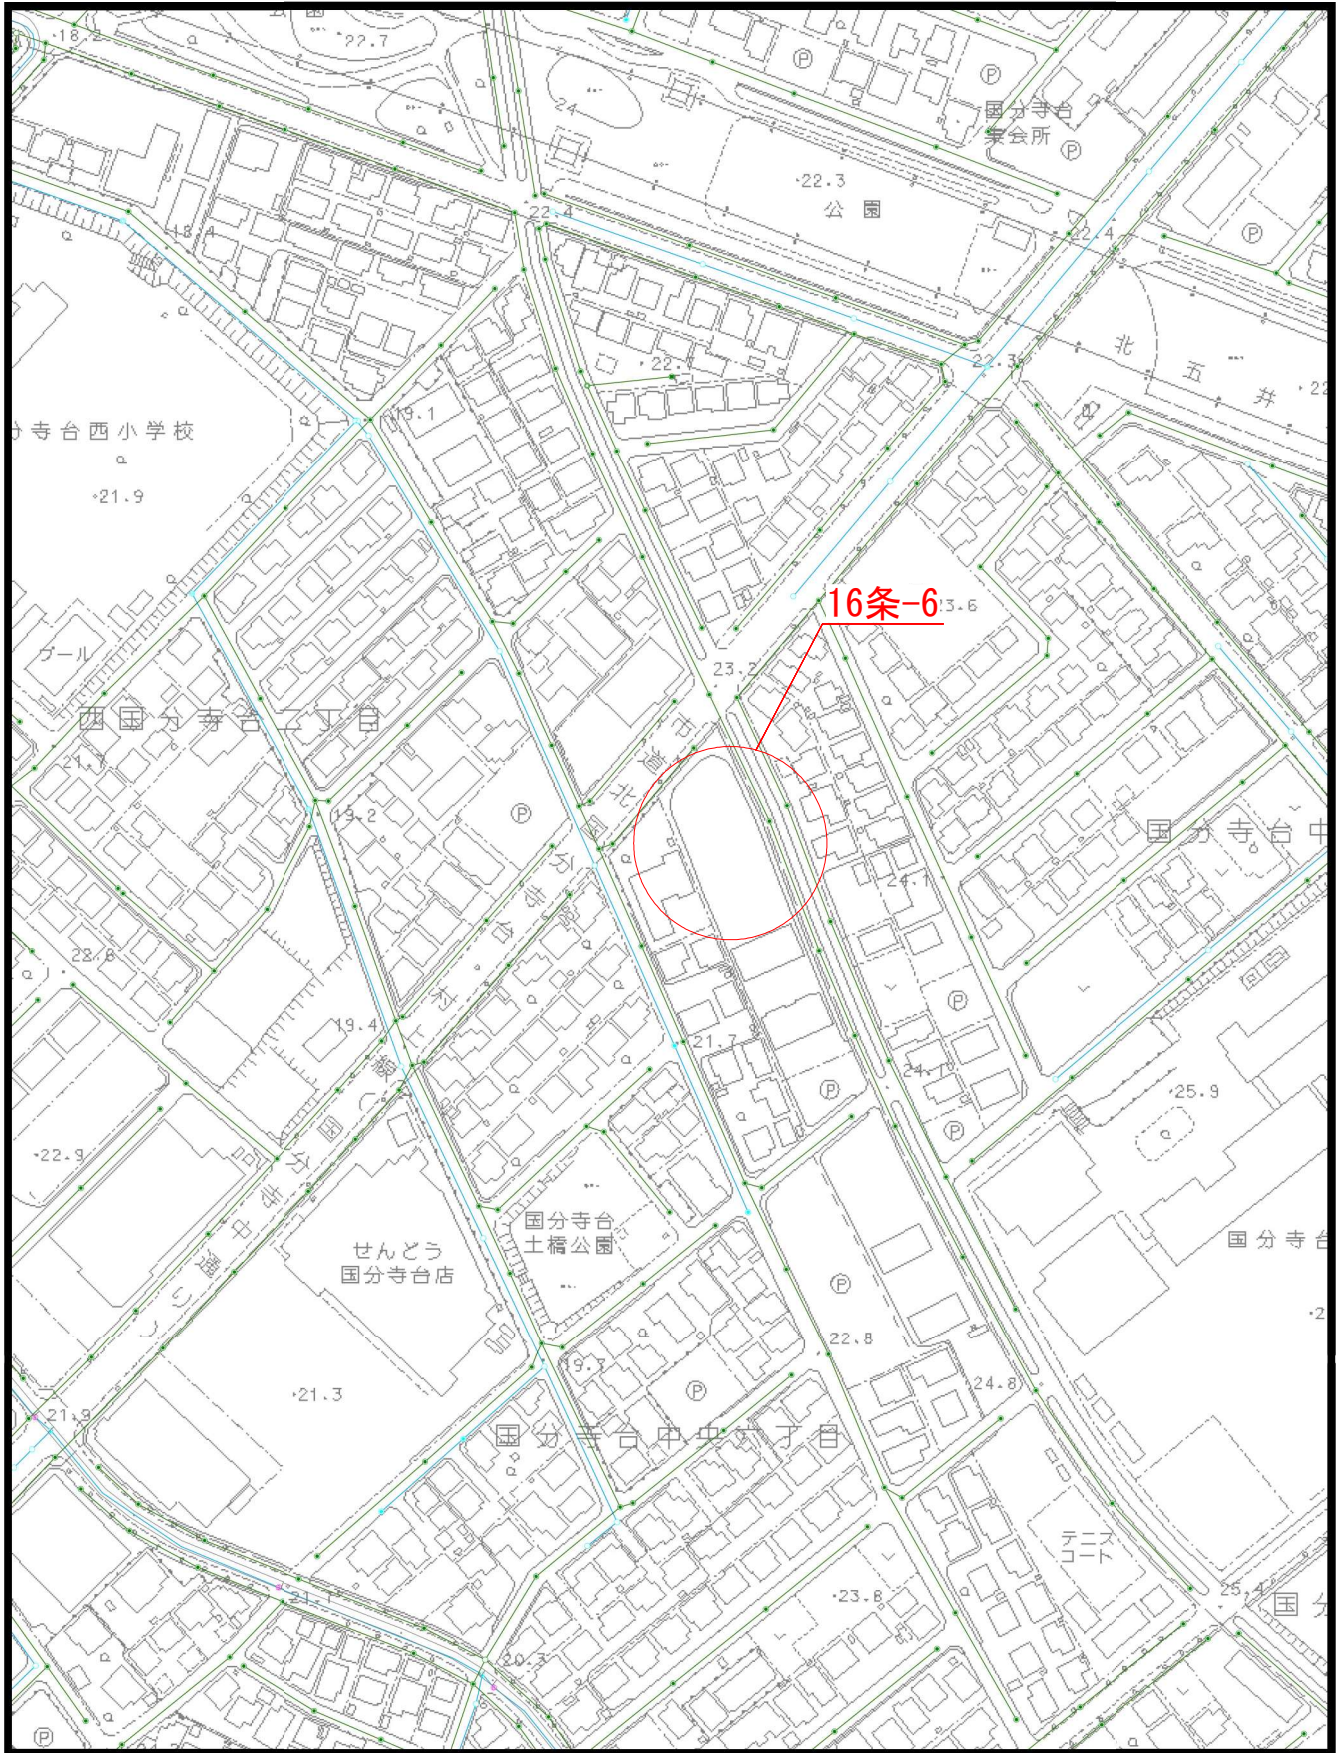

140.113603,35.501438

1 / 2,500

140.118412,35.501438

市


50m



【3】 台帳漏れ（調査1） 位置図

140.212992,35.543522

140.217809,35.543522

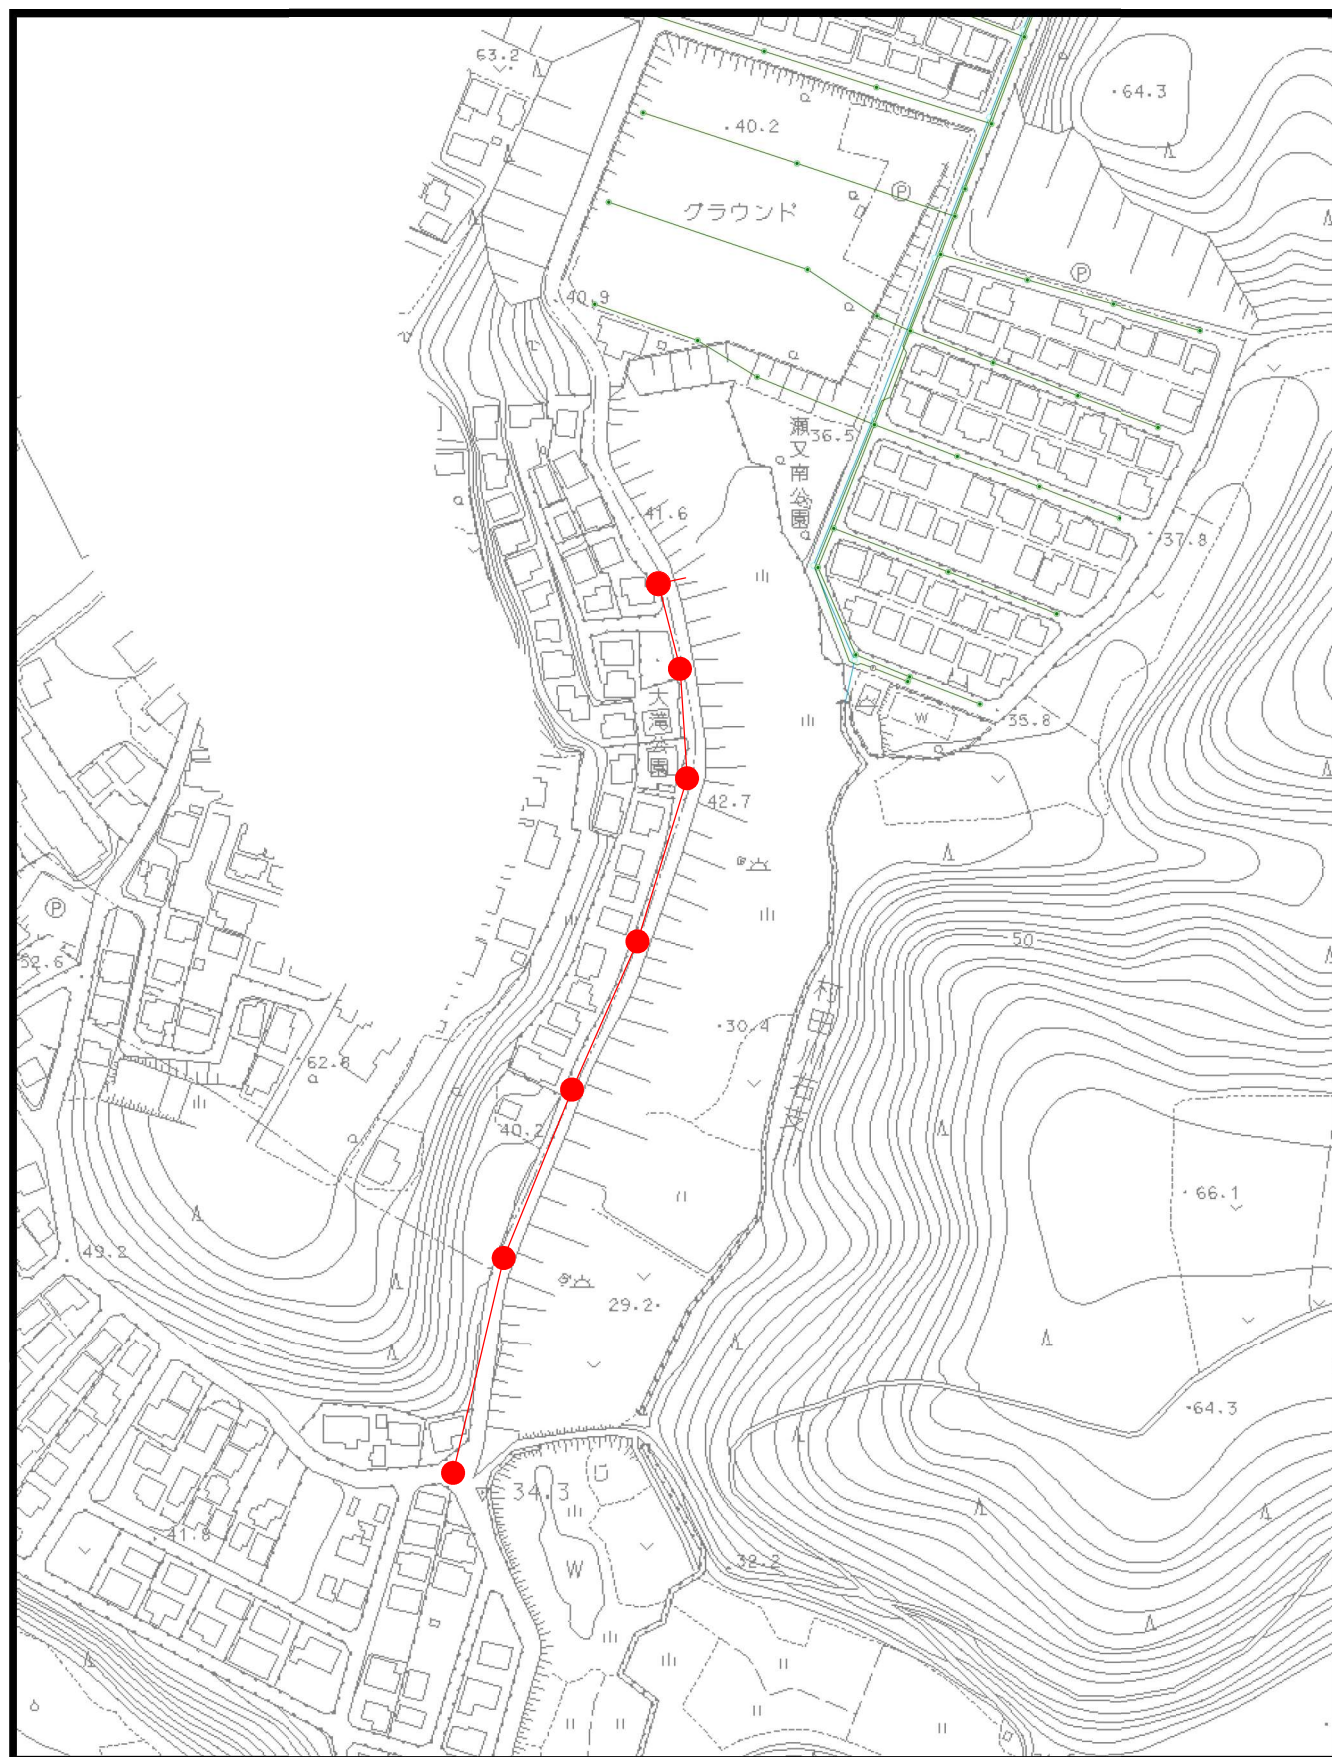

140.212992,35.538325

1 / 2,500

140.217809,35.538325


50m

市

【3】 台帳漏れ（調査2） 位置図

140.137915,35.545062

140.138878,35.545062

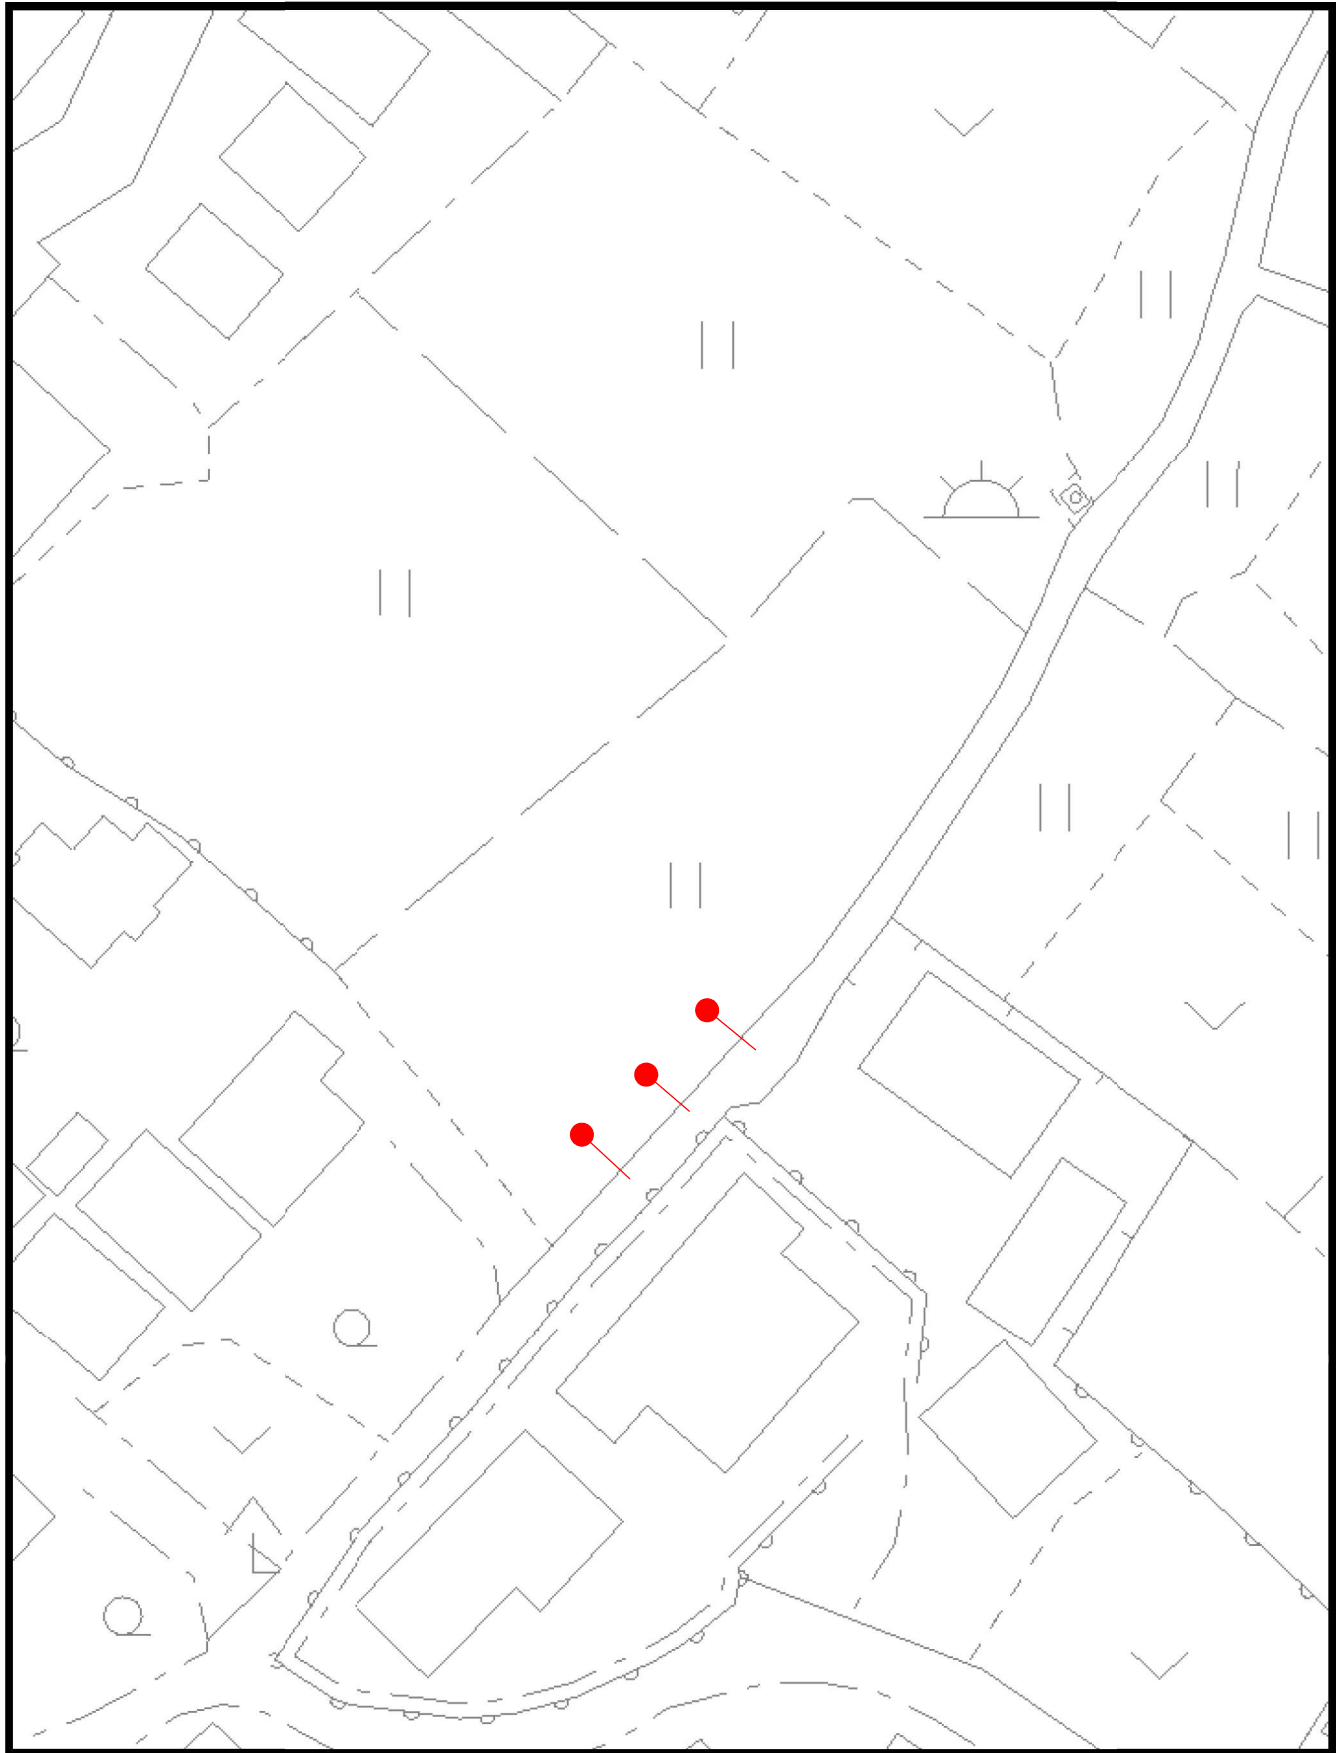

140.137915,35.544023

1 / 500

140.138878,35.544023


市



【3】 台帳漏れ（調査3） 位置図

140.110697,35.503049

140.111659,35.503049

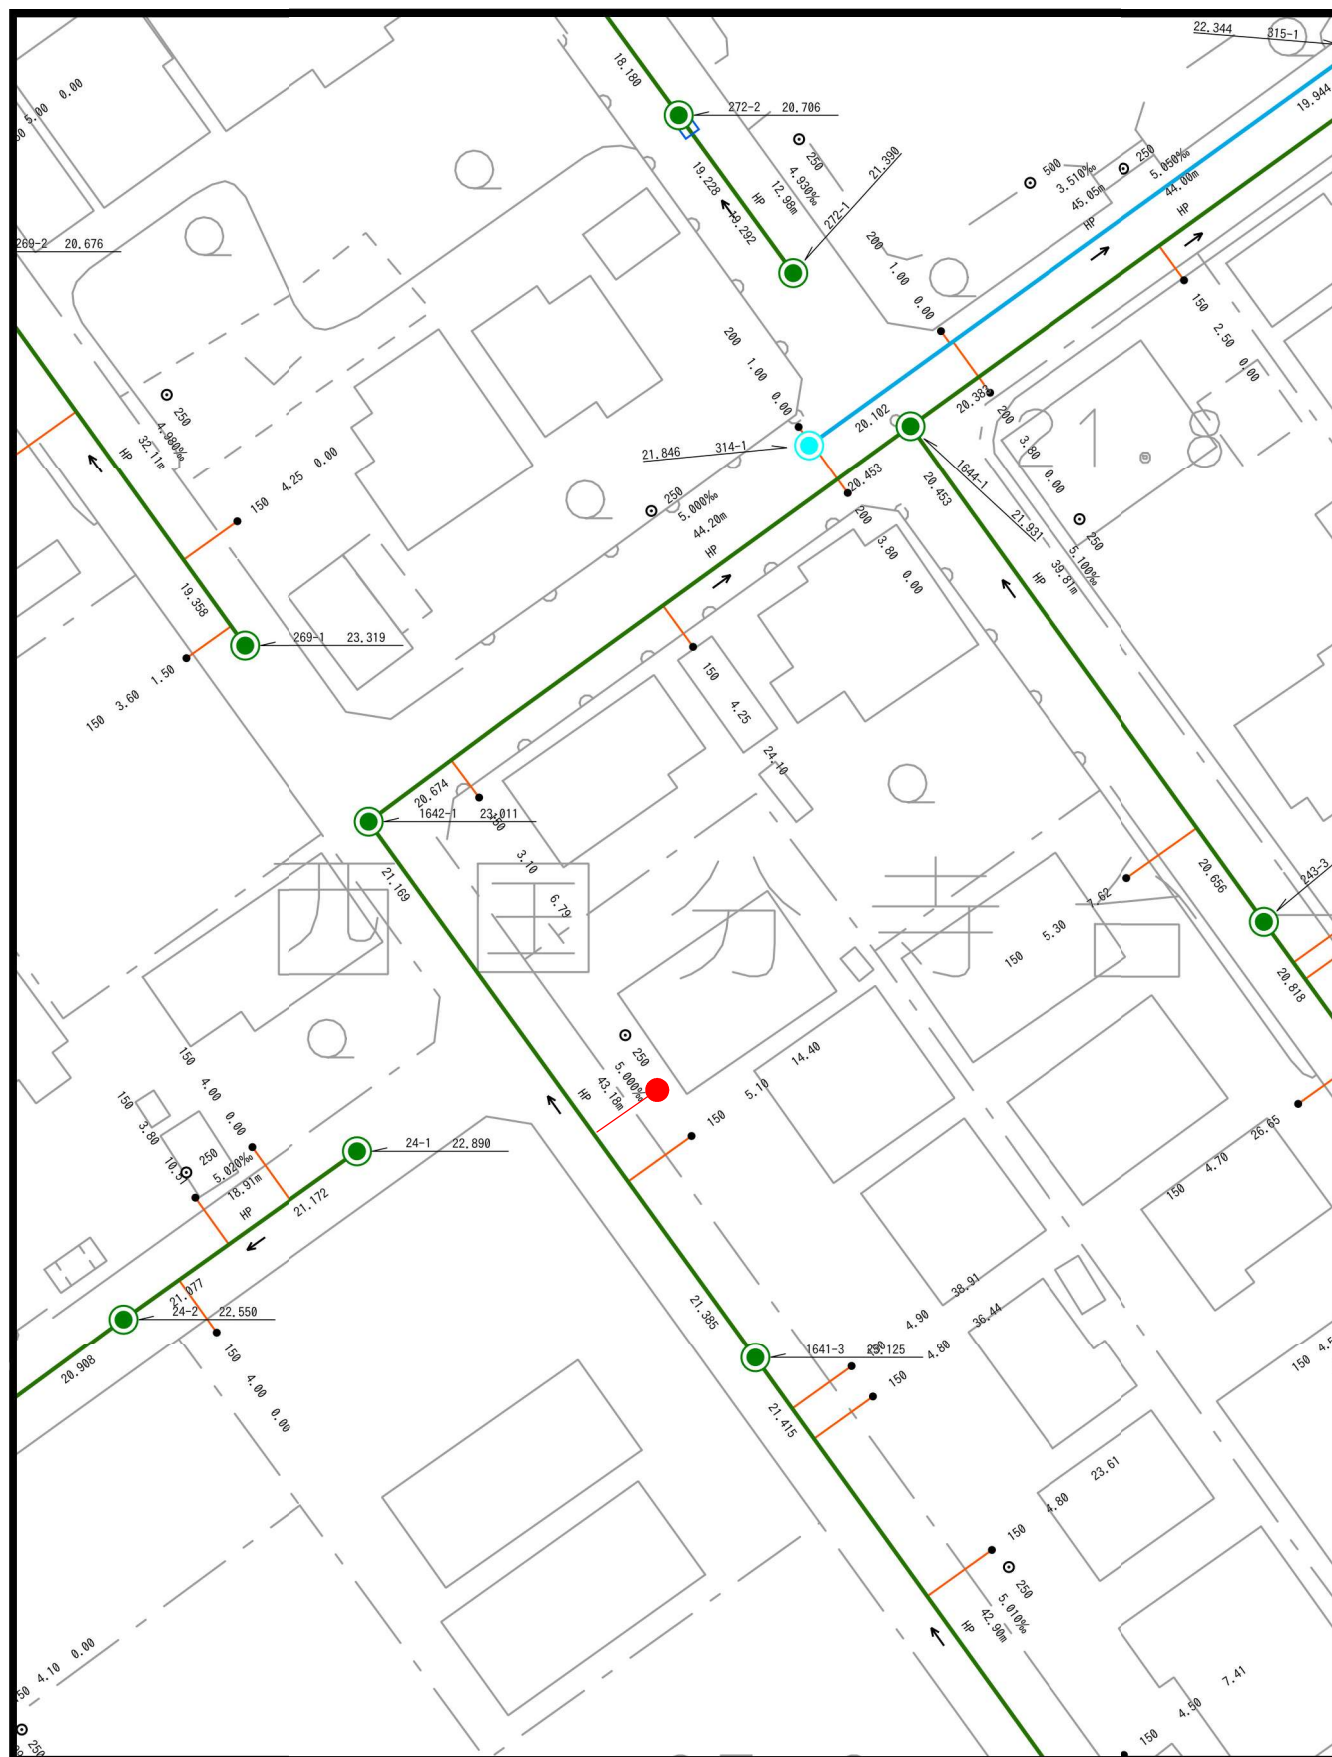

140.110697,35.502011

1 / 500

140.111659,35.502011


10m

市

【3】 台帳漏れ（調査4） 位置図

140.139319,35.544005

140.140281,35.544005

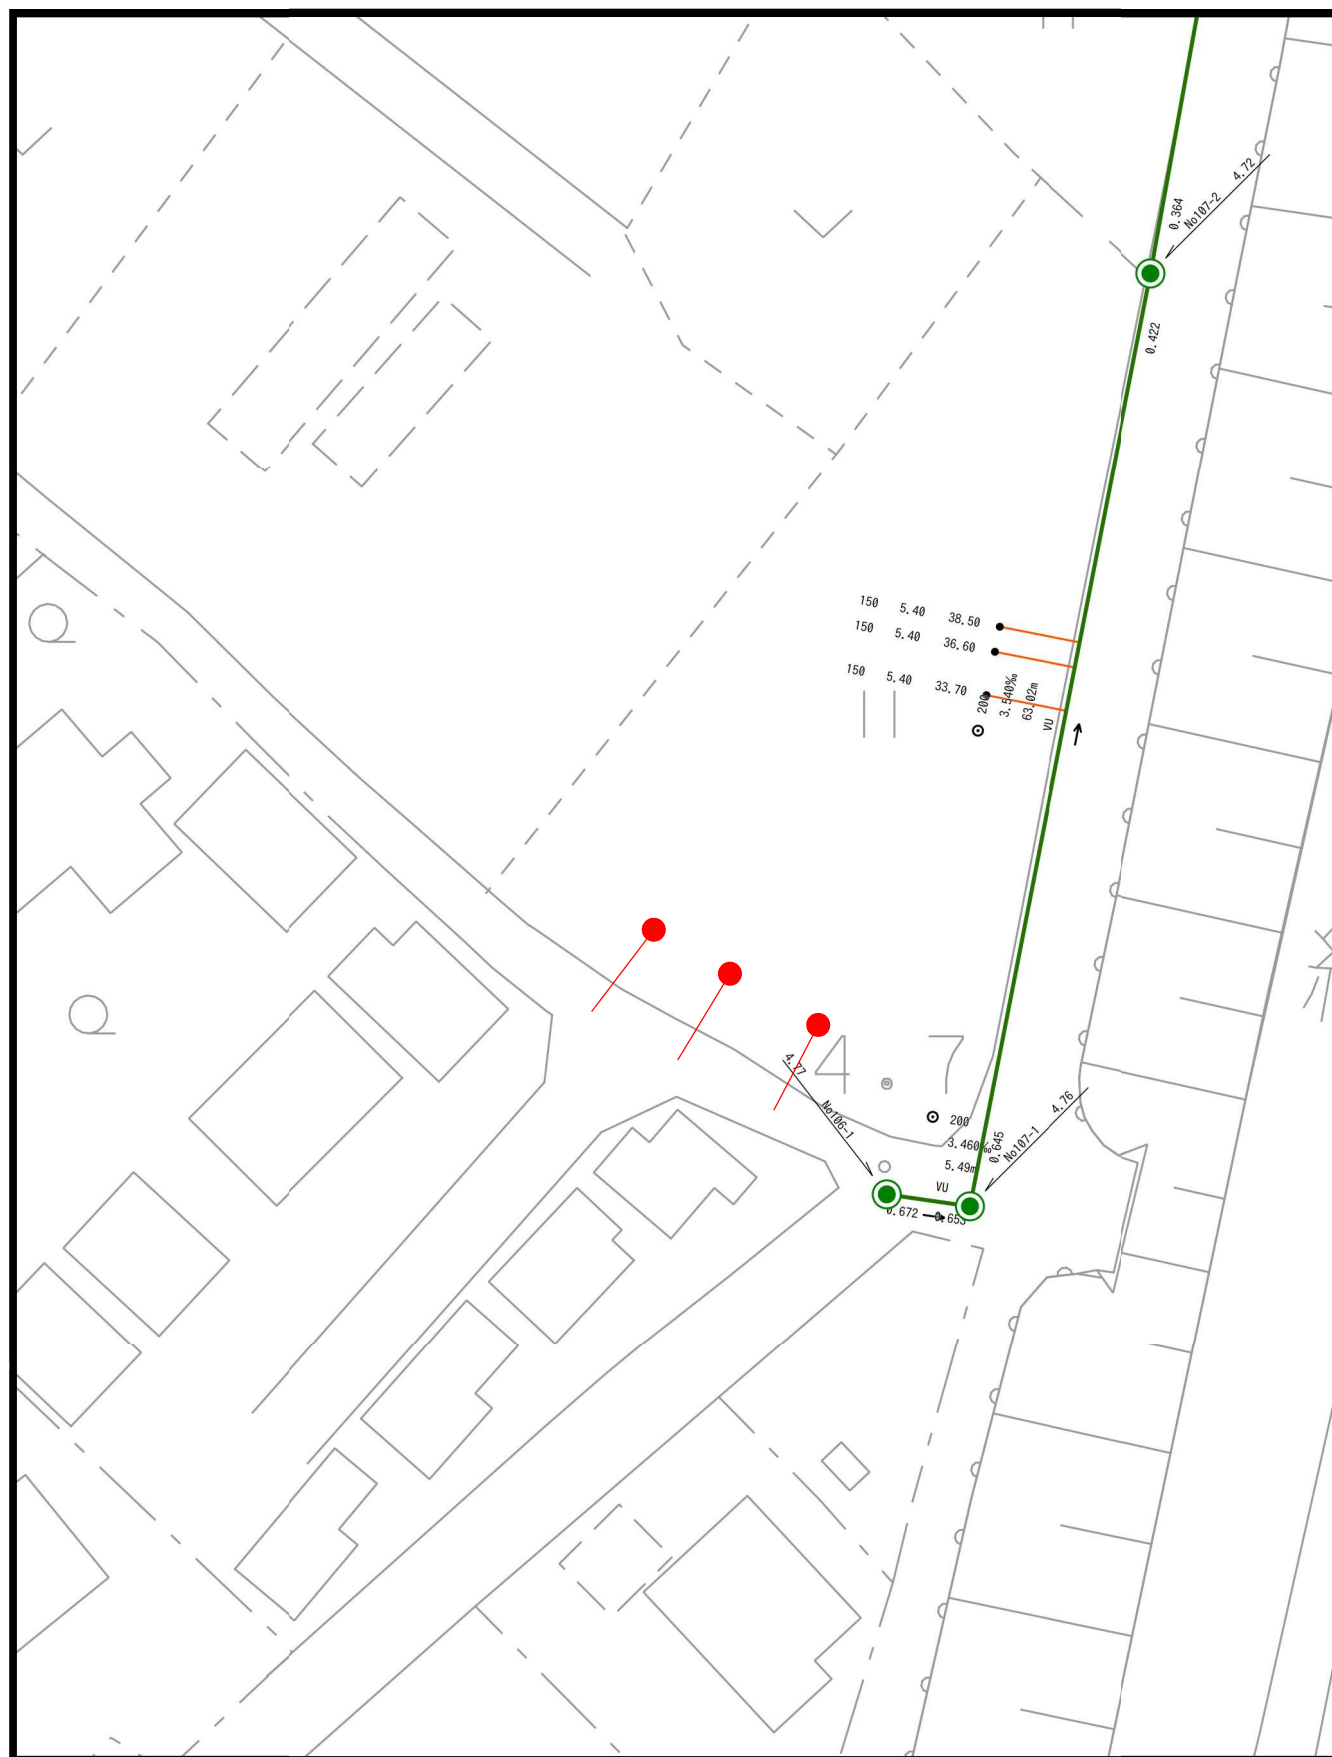

140.139319,35.542967

1 / 500

140.140281,35.542967


10m

市

【3】 台帳漏れ（調査5）位置図

140.151511,35.526637

140.152474,35.526637

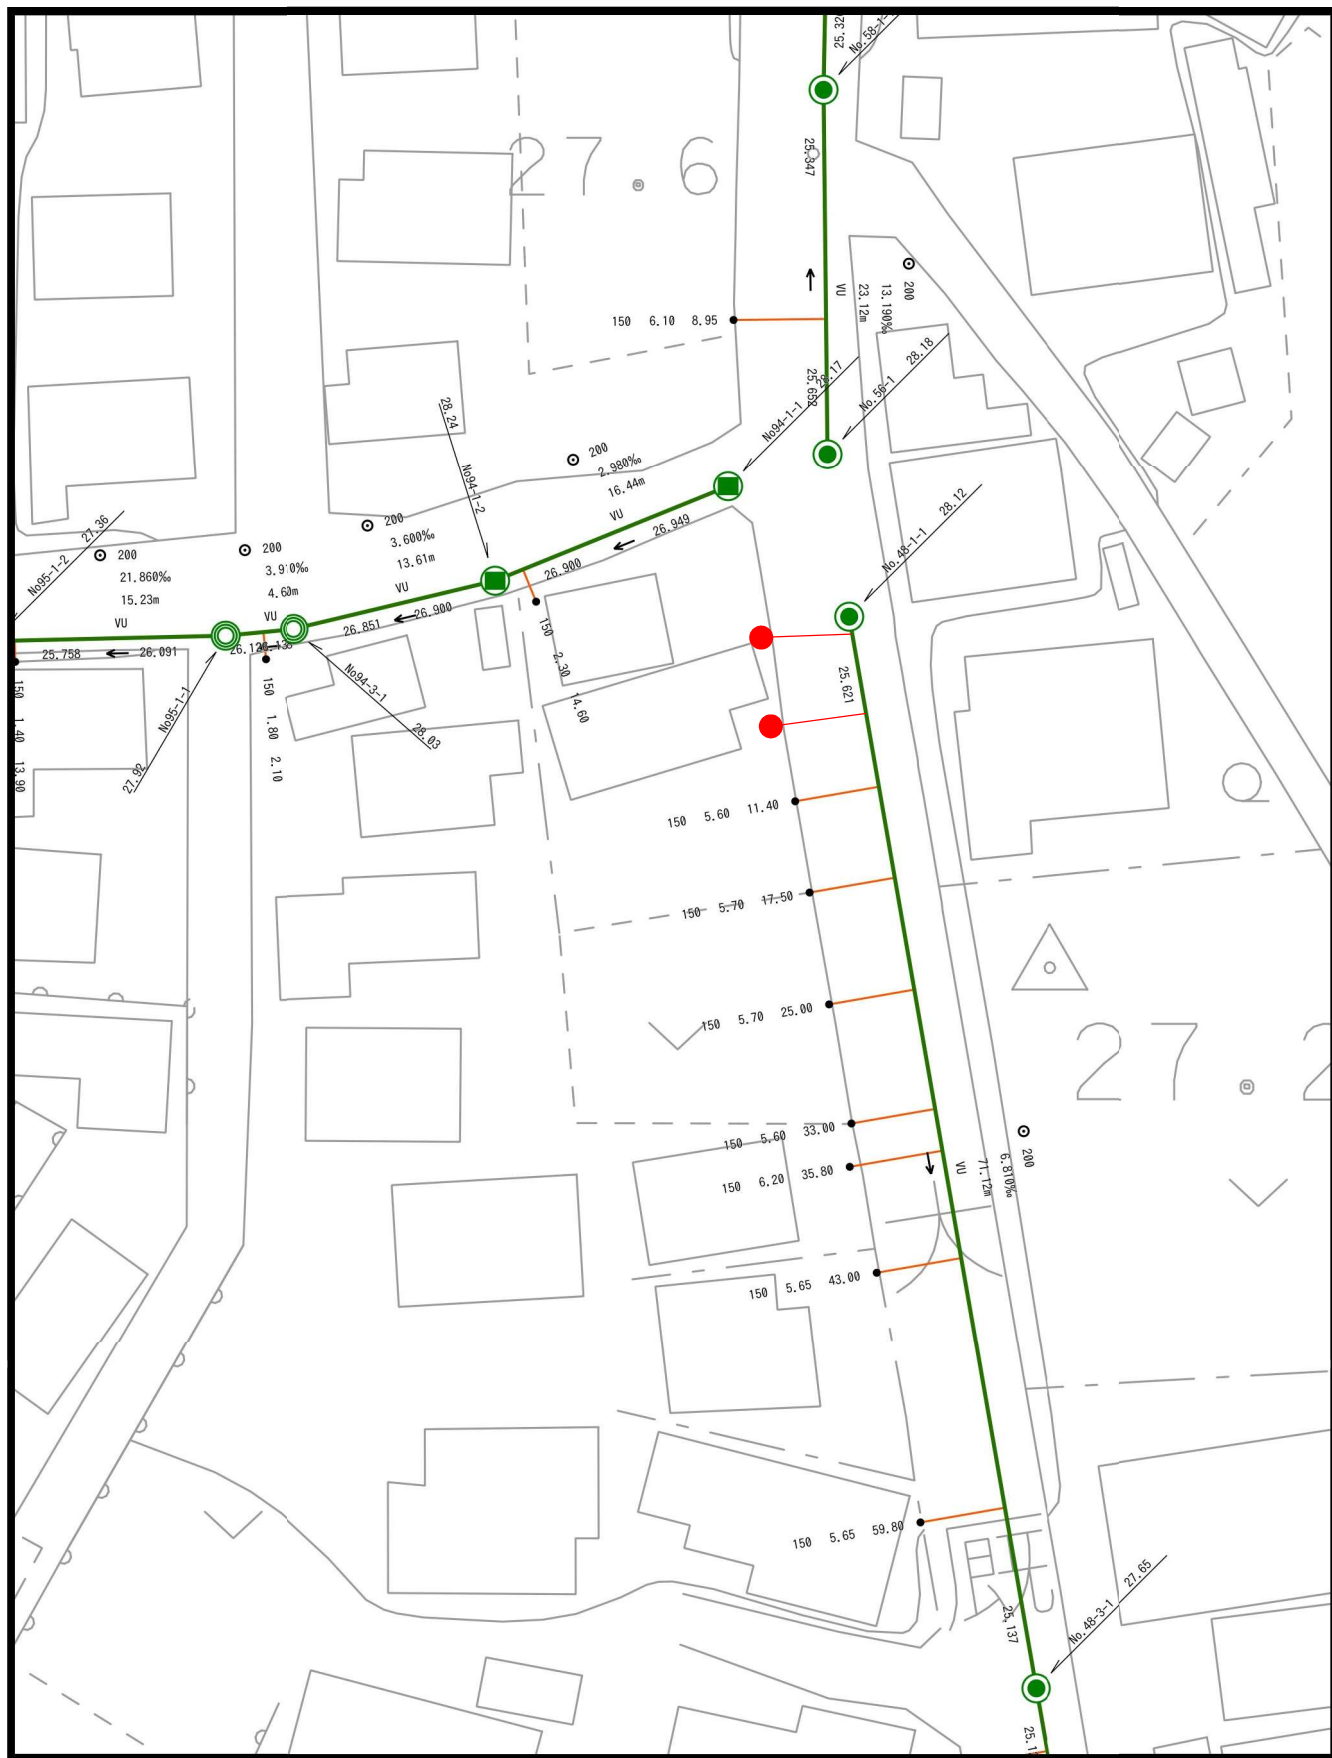

140.151511,35.525598

1 / 500

140.152474,35.525598

市


10m



【3】 台帳漏れ（調査6） 位置図

140.197580,35.539324

140.199507,35.539324

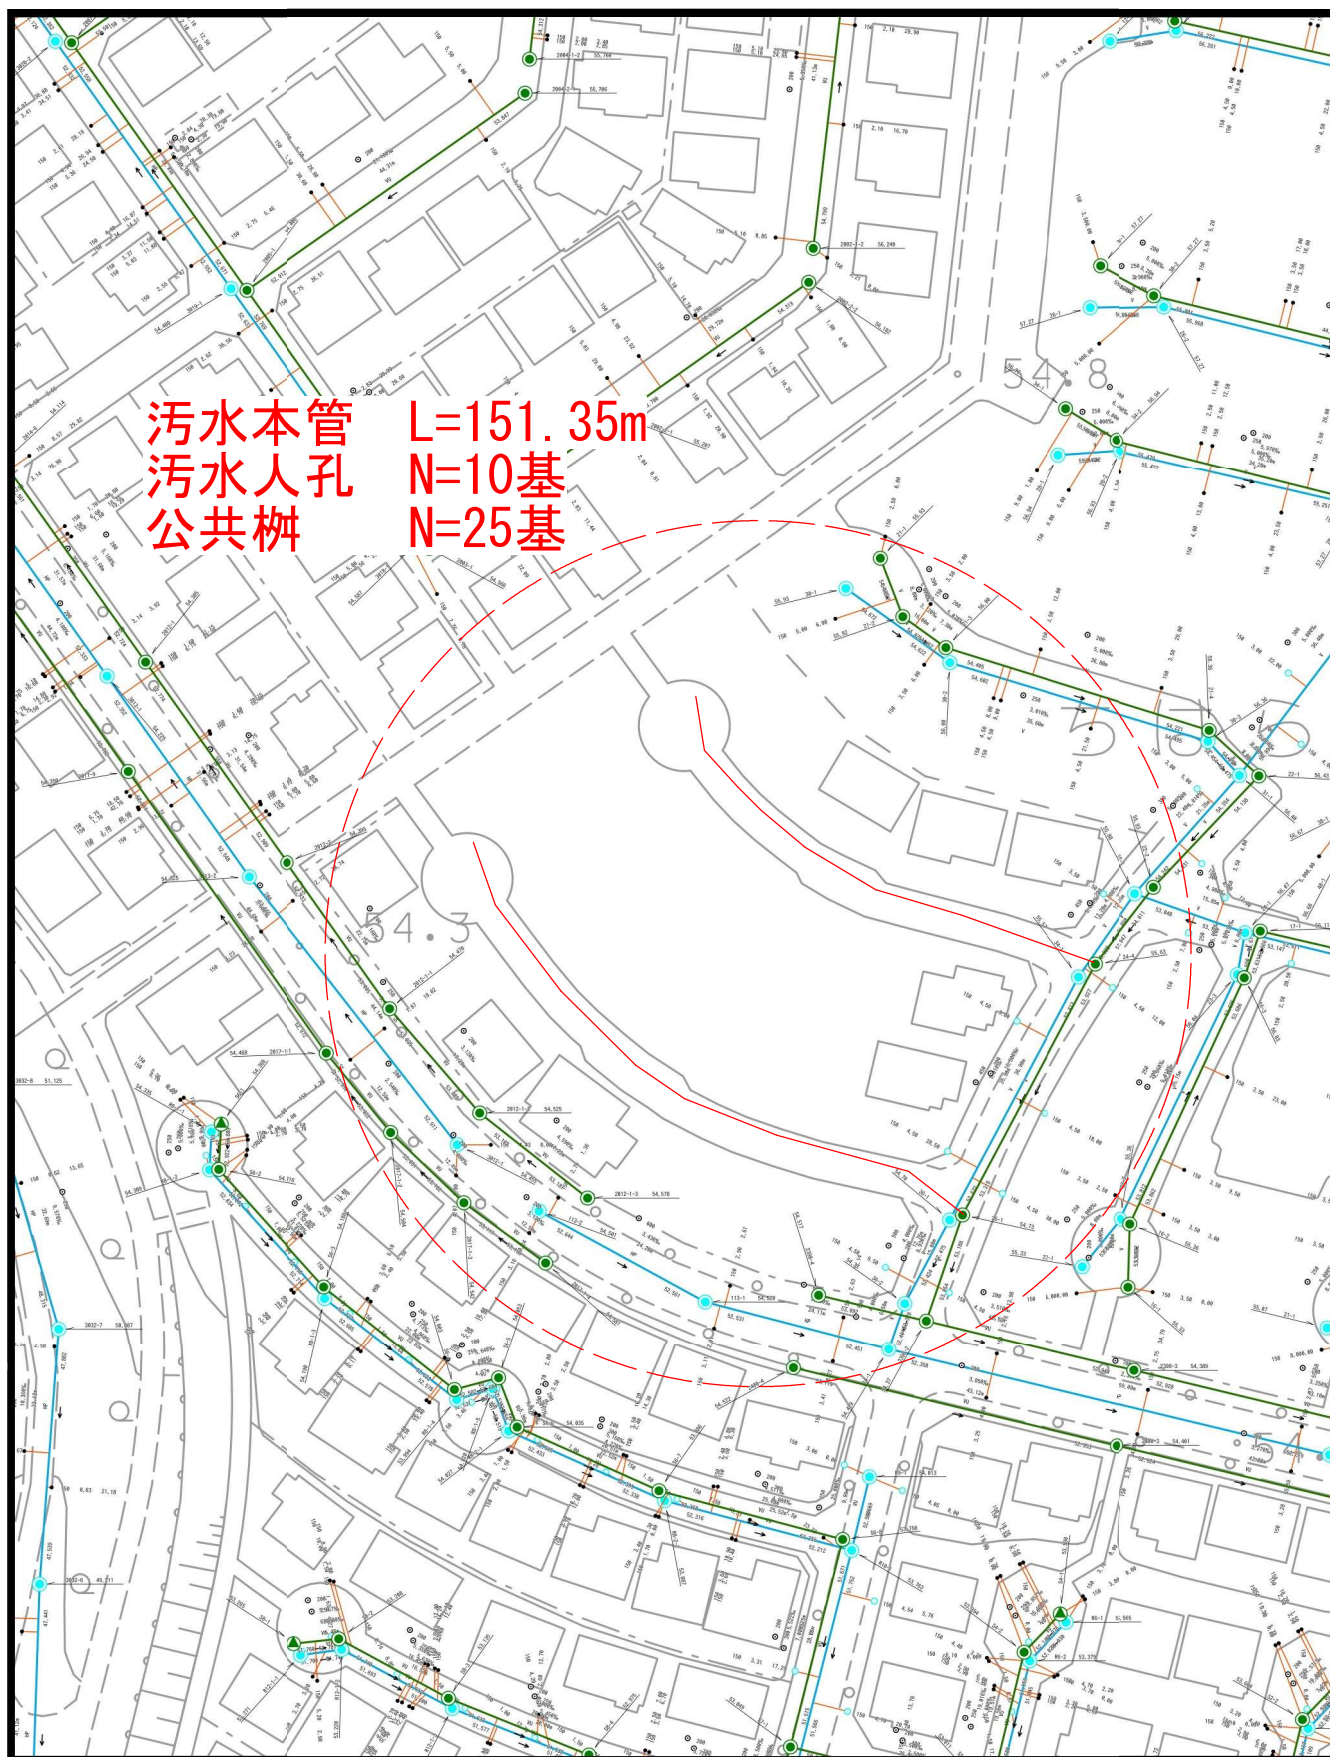

140.197580,35.537245

1 / 1,000

140.199507,35.537245


10m

市

【3】 台帳漏れ（調査7） 位置図

140.122592,35.542439

140.123554,35.542439

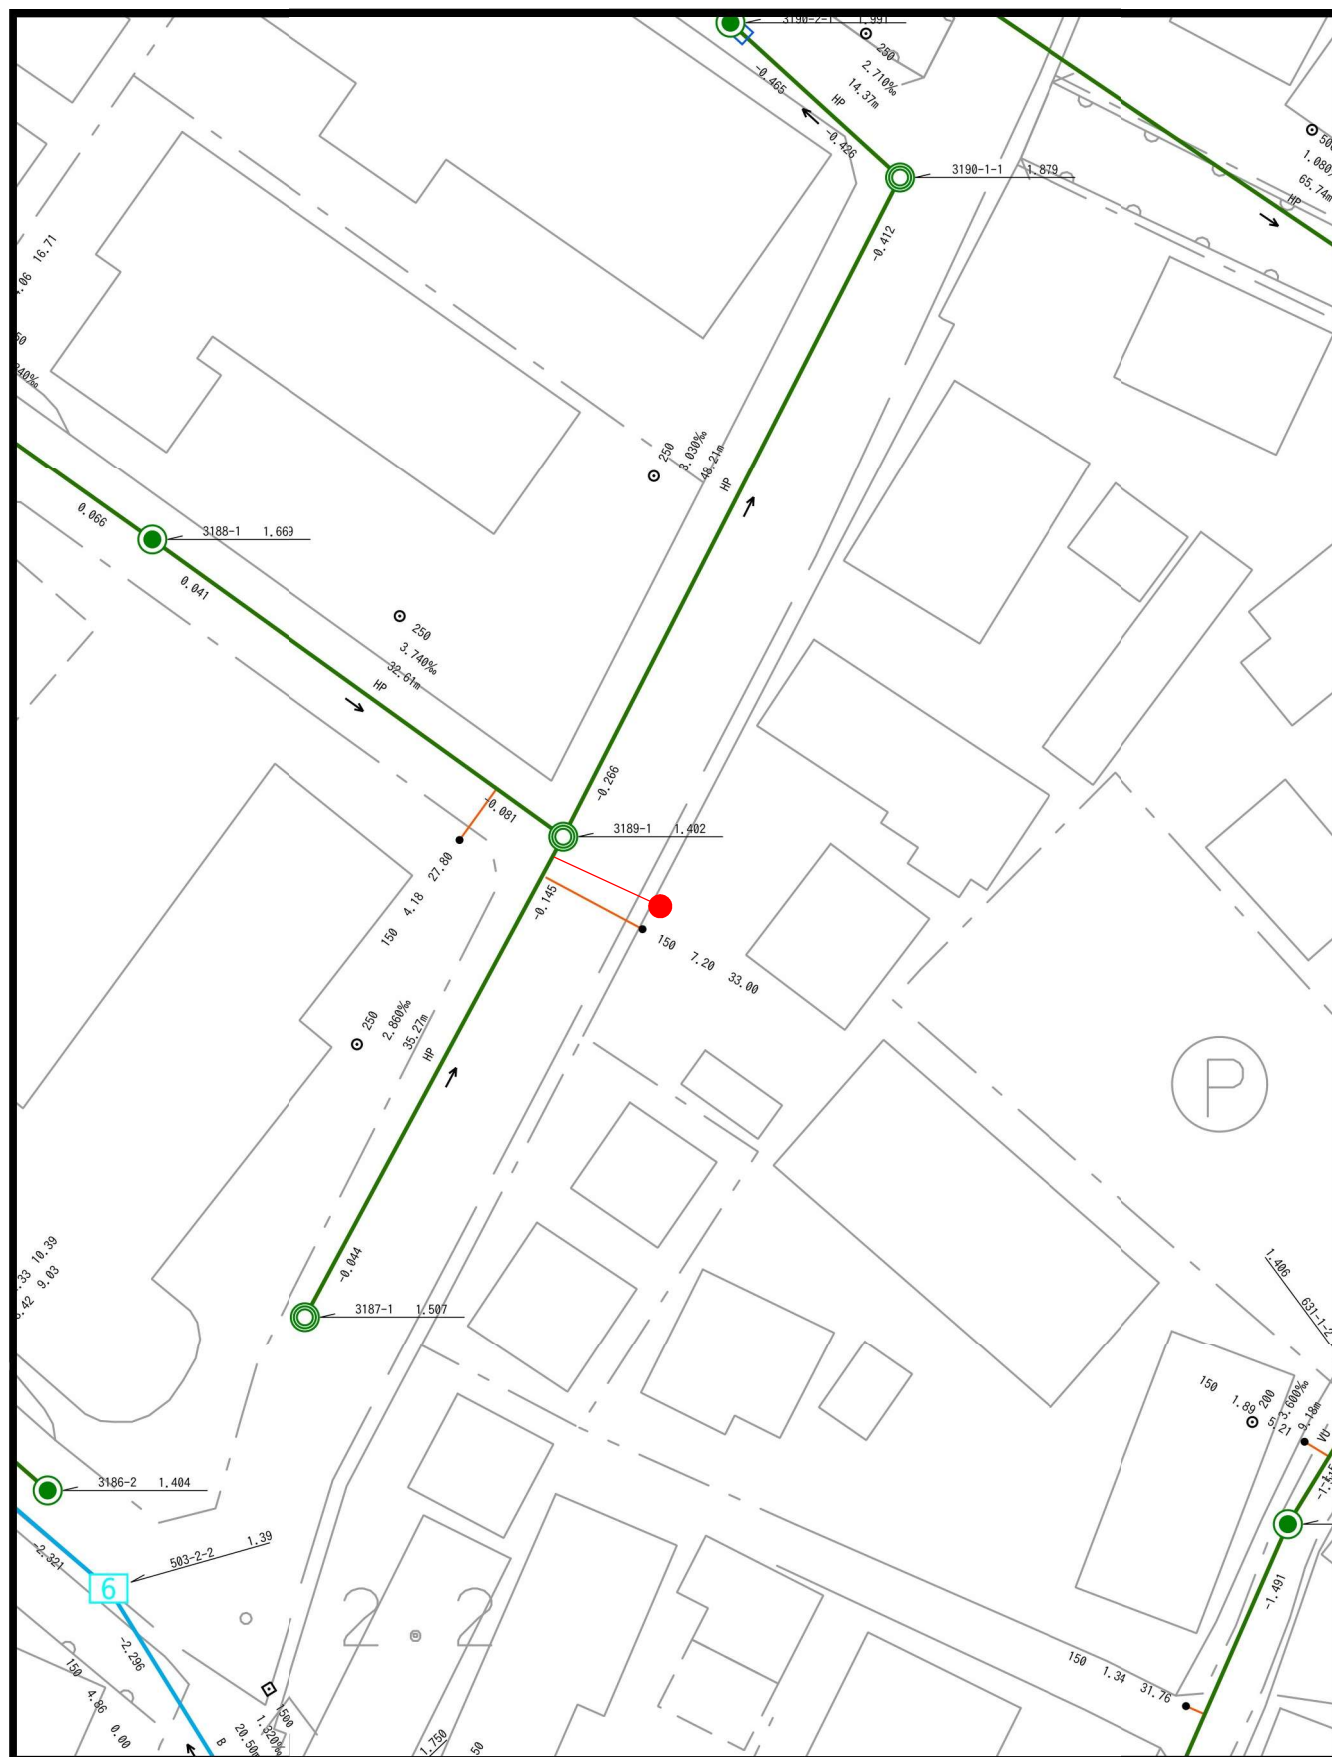

140.122592,35.541400

1 / 500

140.123554,35.541400

10m

市

【3】 台帳漏れ（調査8） 位置図

140.106008,35.419798

140.106968,35.419798



140.106008,35.418760

1 / 500

140.106968,35.418760

10m




市

【3】 台帳漏れ（調査9） 位置図

140.190277,35.532177

140.192204,35.532177

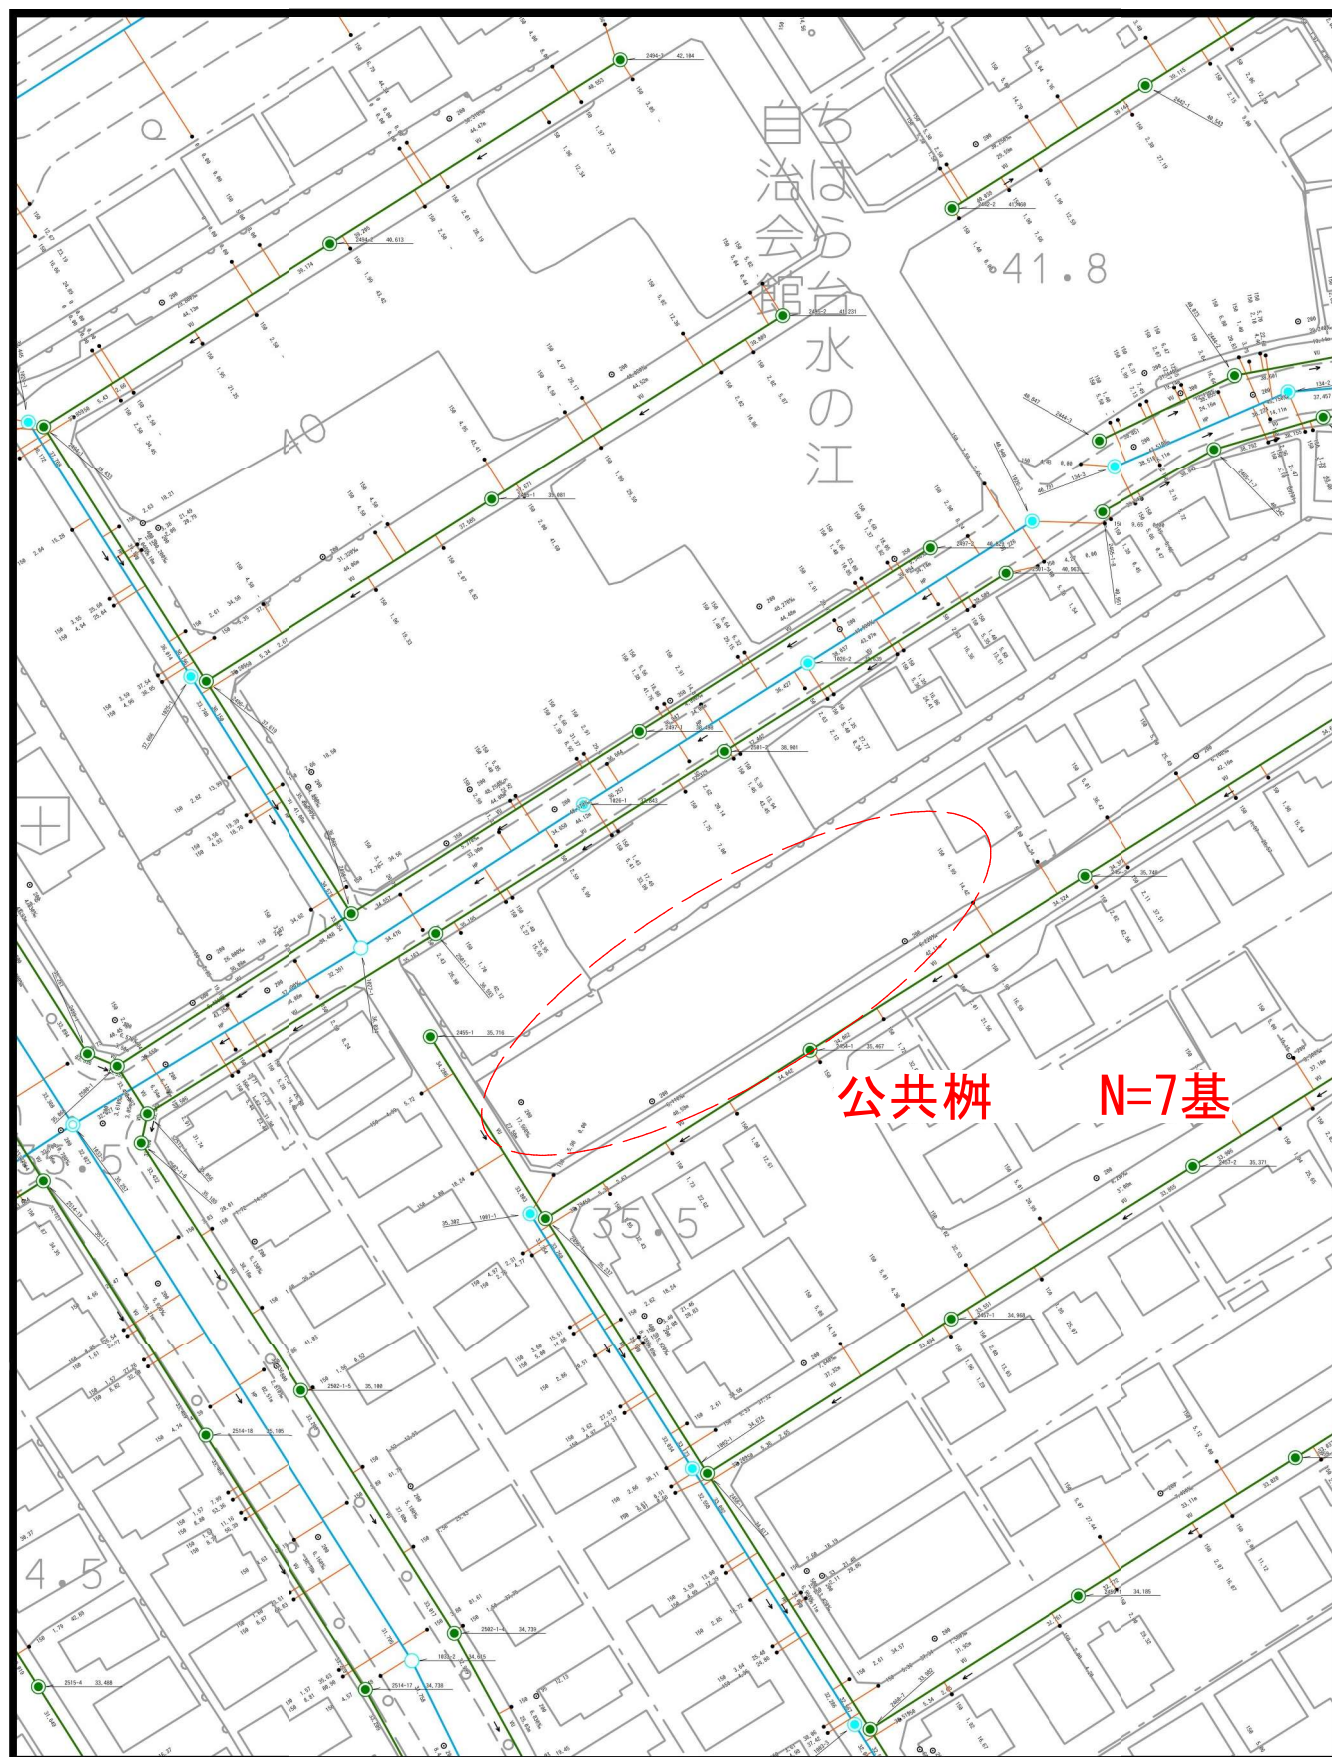

140.190277,35.530099

1 / 1,000

140.192204,35.530099


市

10m

【3】 台帳漏れ（調査10） 位置図

140.107310,35.516318

140.126546,35.516318

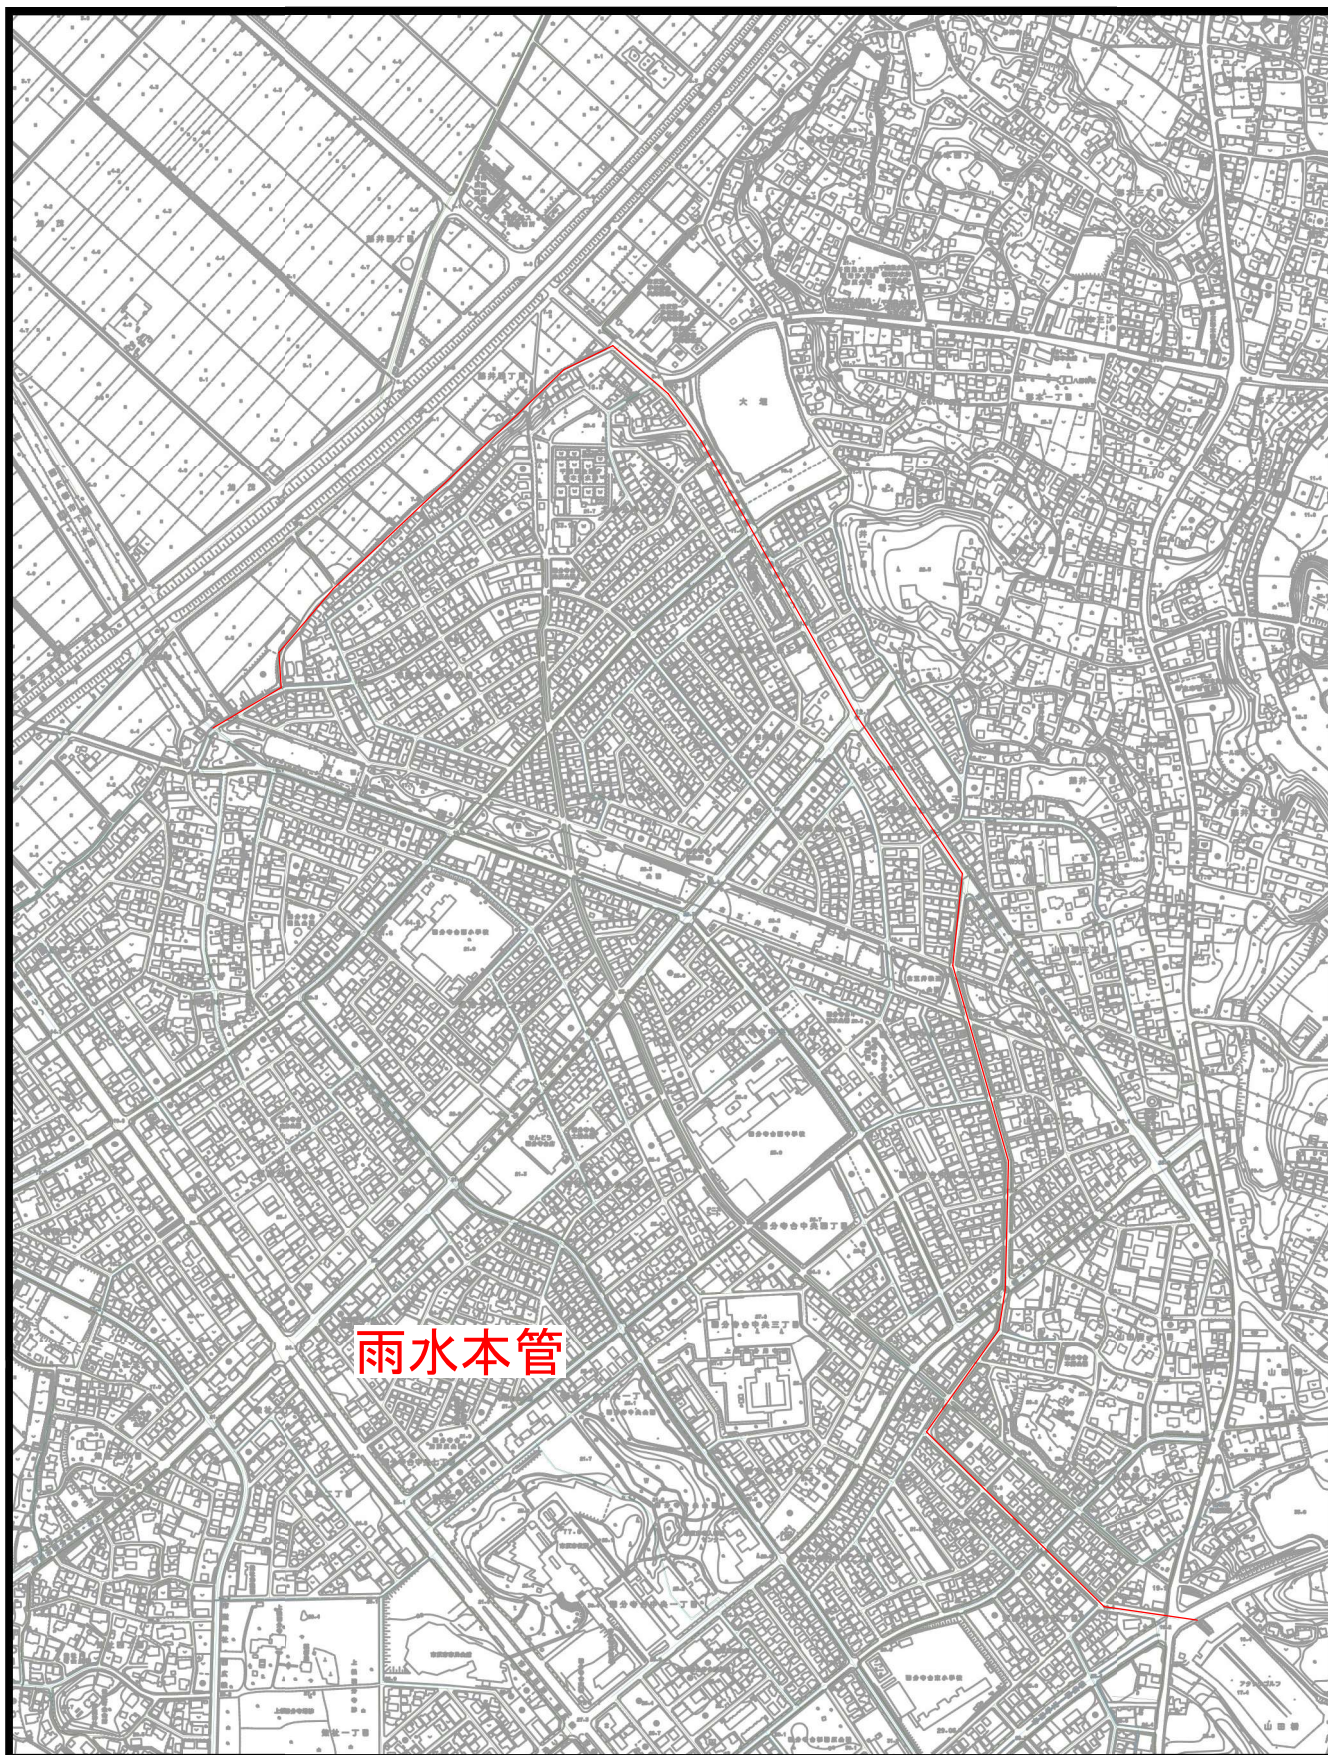

140.107310,35.495548

1 / 10,000

140.126546,35.495548

市


100m



【3】 台帳漏れ（調査11） 位置図

140.049304,35.507544

140.058914,35.507544

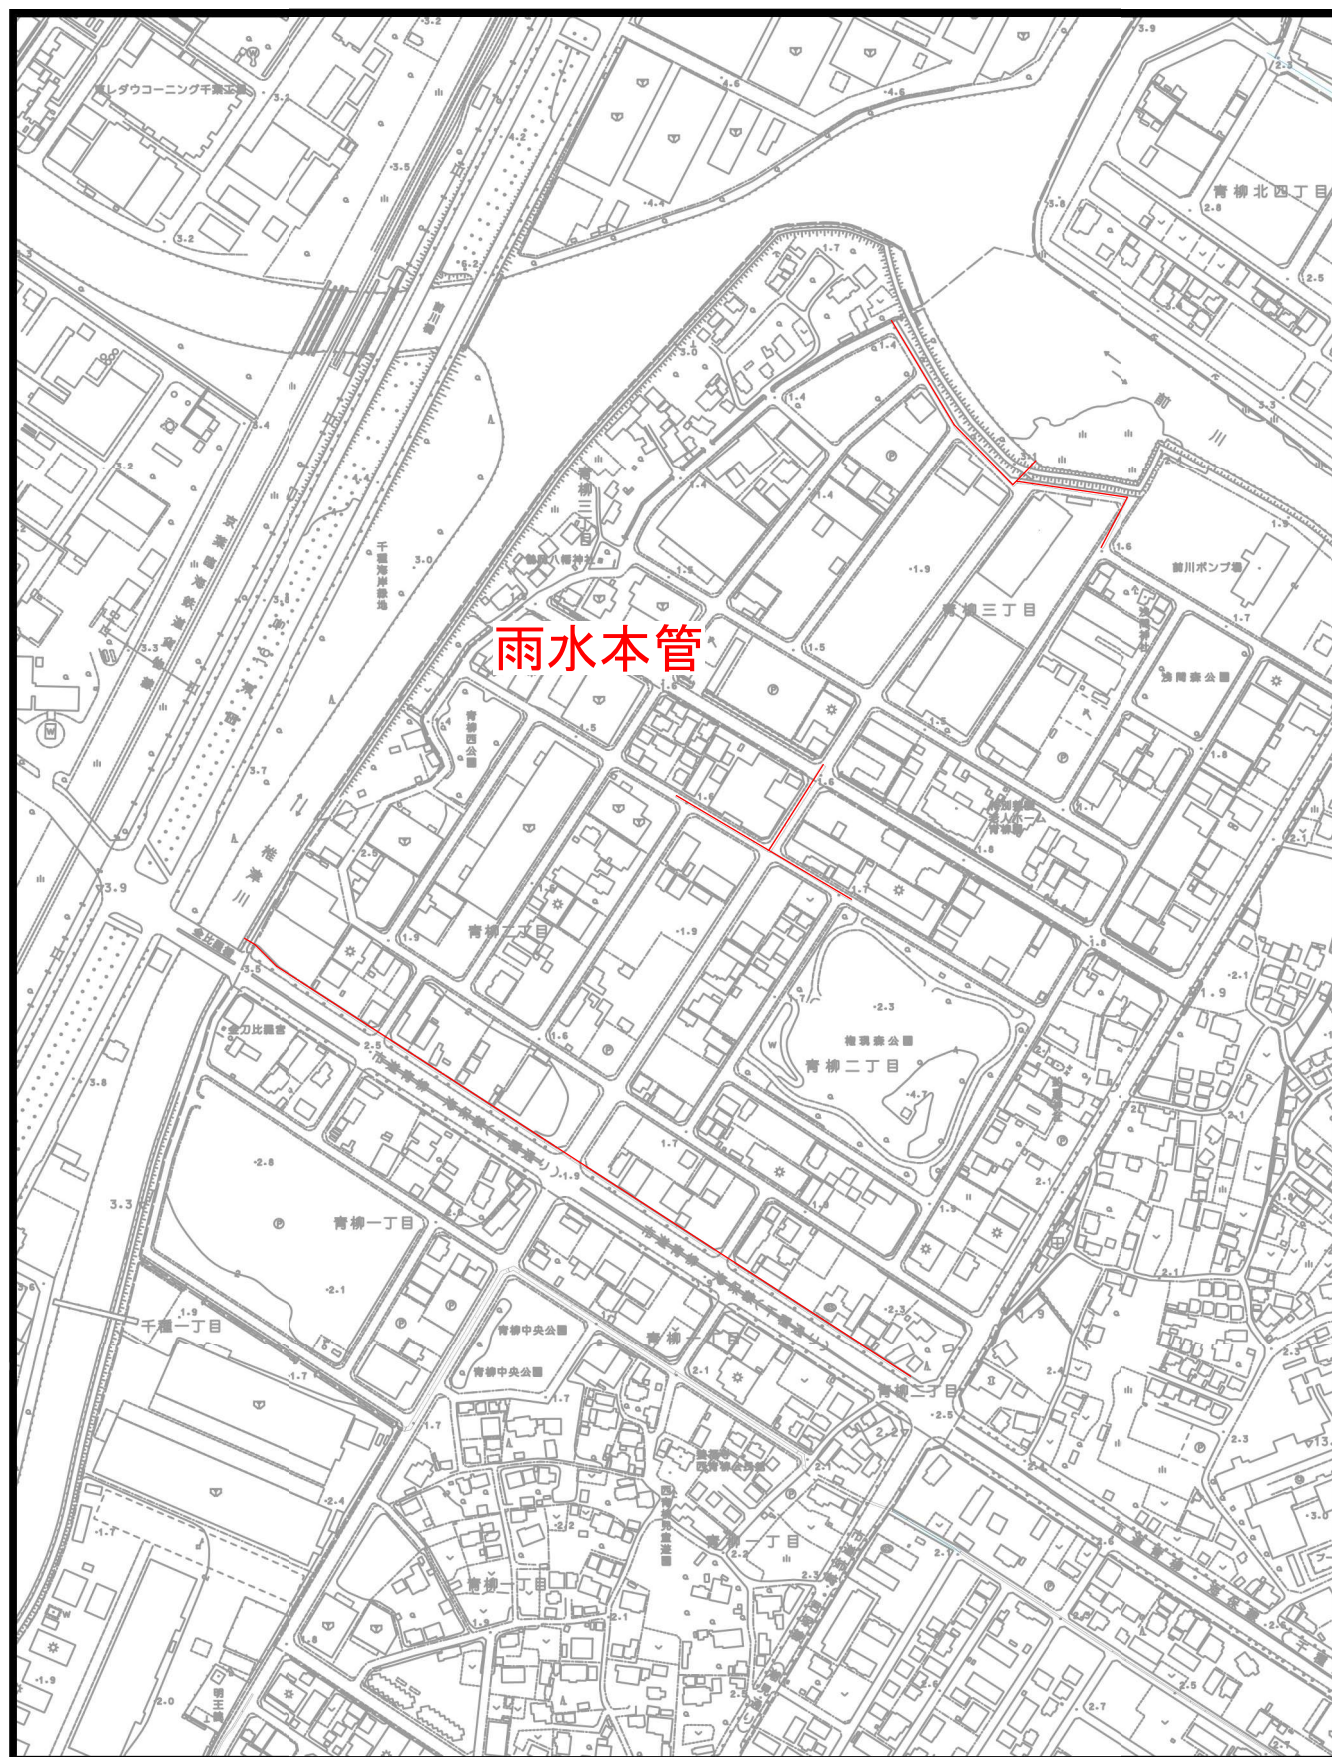

140.049304,35.497164

1 / 5,000

140.058914,35.497164


100m

市

【3】 台帳漏れ（調査12）位置図

140.061564,35.509837

140.066370,35.509837

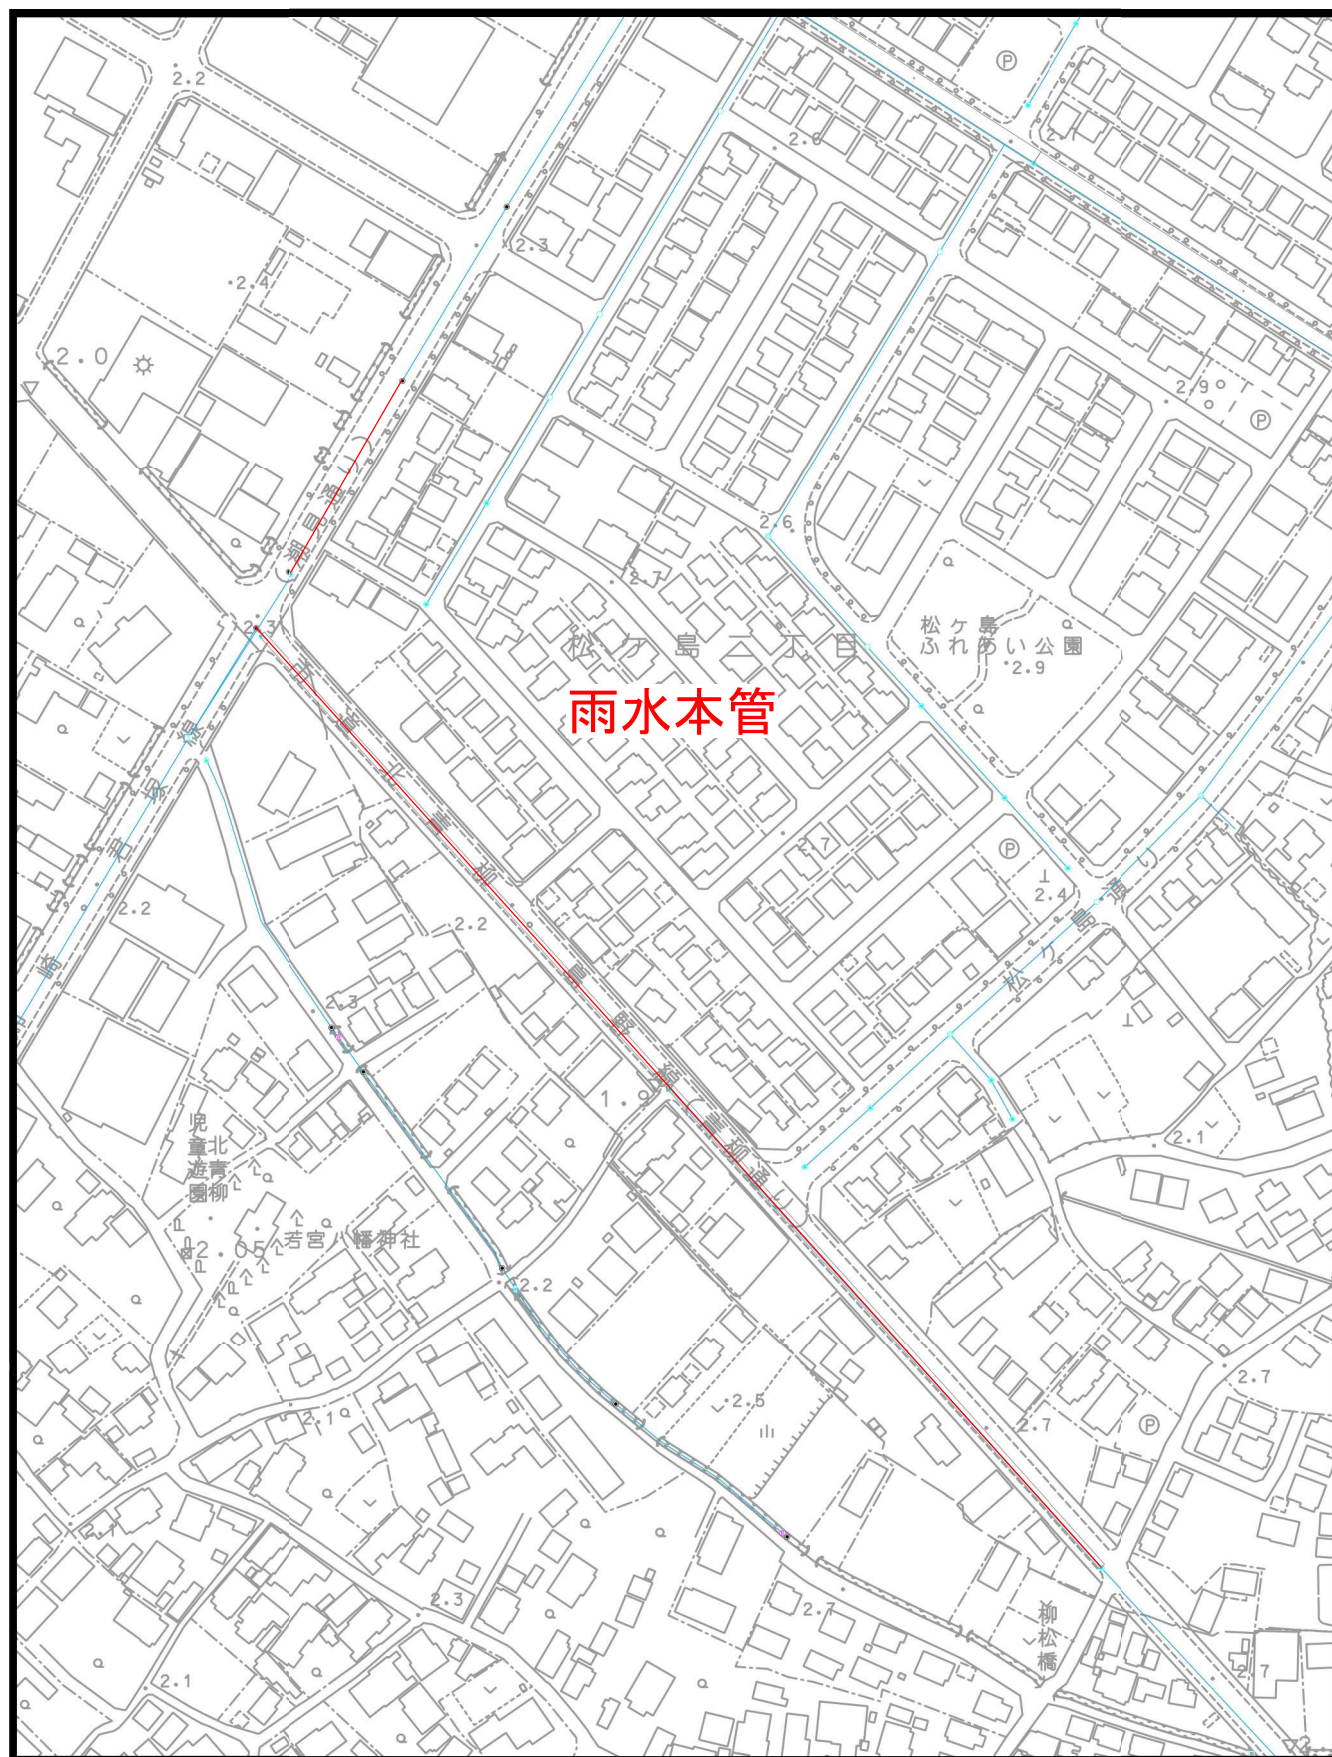

140.061564,35.504647

1 / 2,500

140.066370,35.504647

50m

市

【3】 台帳漏れ（調査13）位置図

140.095233,35.515323

140.104849,35.515323



140.095233,35.504940

1 / 5,000

140.104849,35.504940

市

100m



【3】 台帳漏れ（調査14） 位置図

140.097904,35.525298

140.102713,35.525298



140.097904,35.520107

1 / 2,500

140.102713,35.520107


50m

市

【3】 台帳漏れ（調査15） 位置図

140.097661,35.533474

140.107279,35.533474

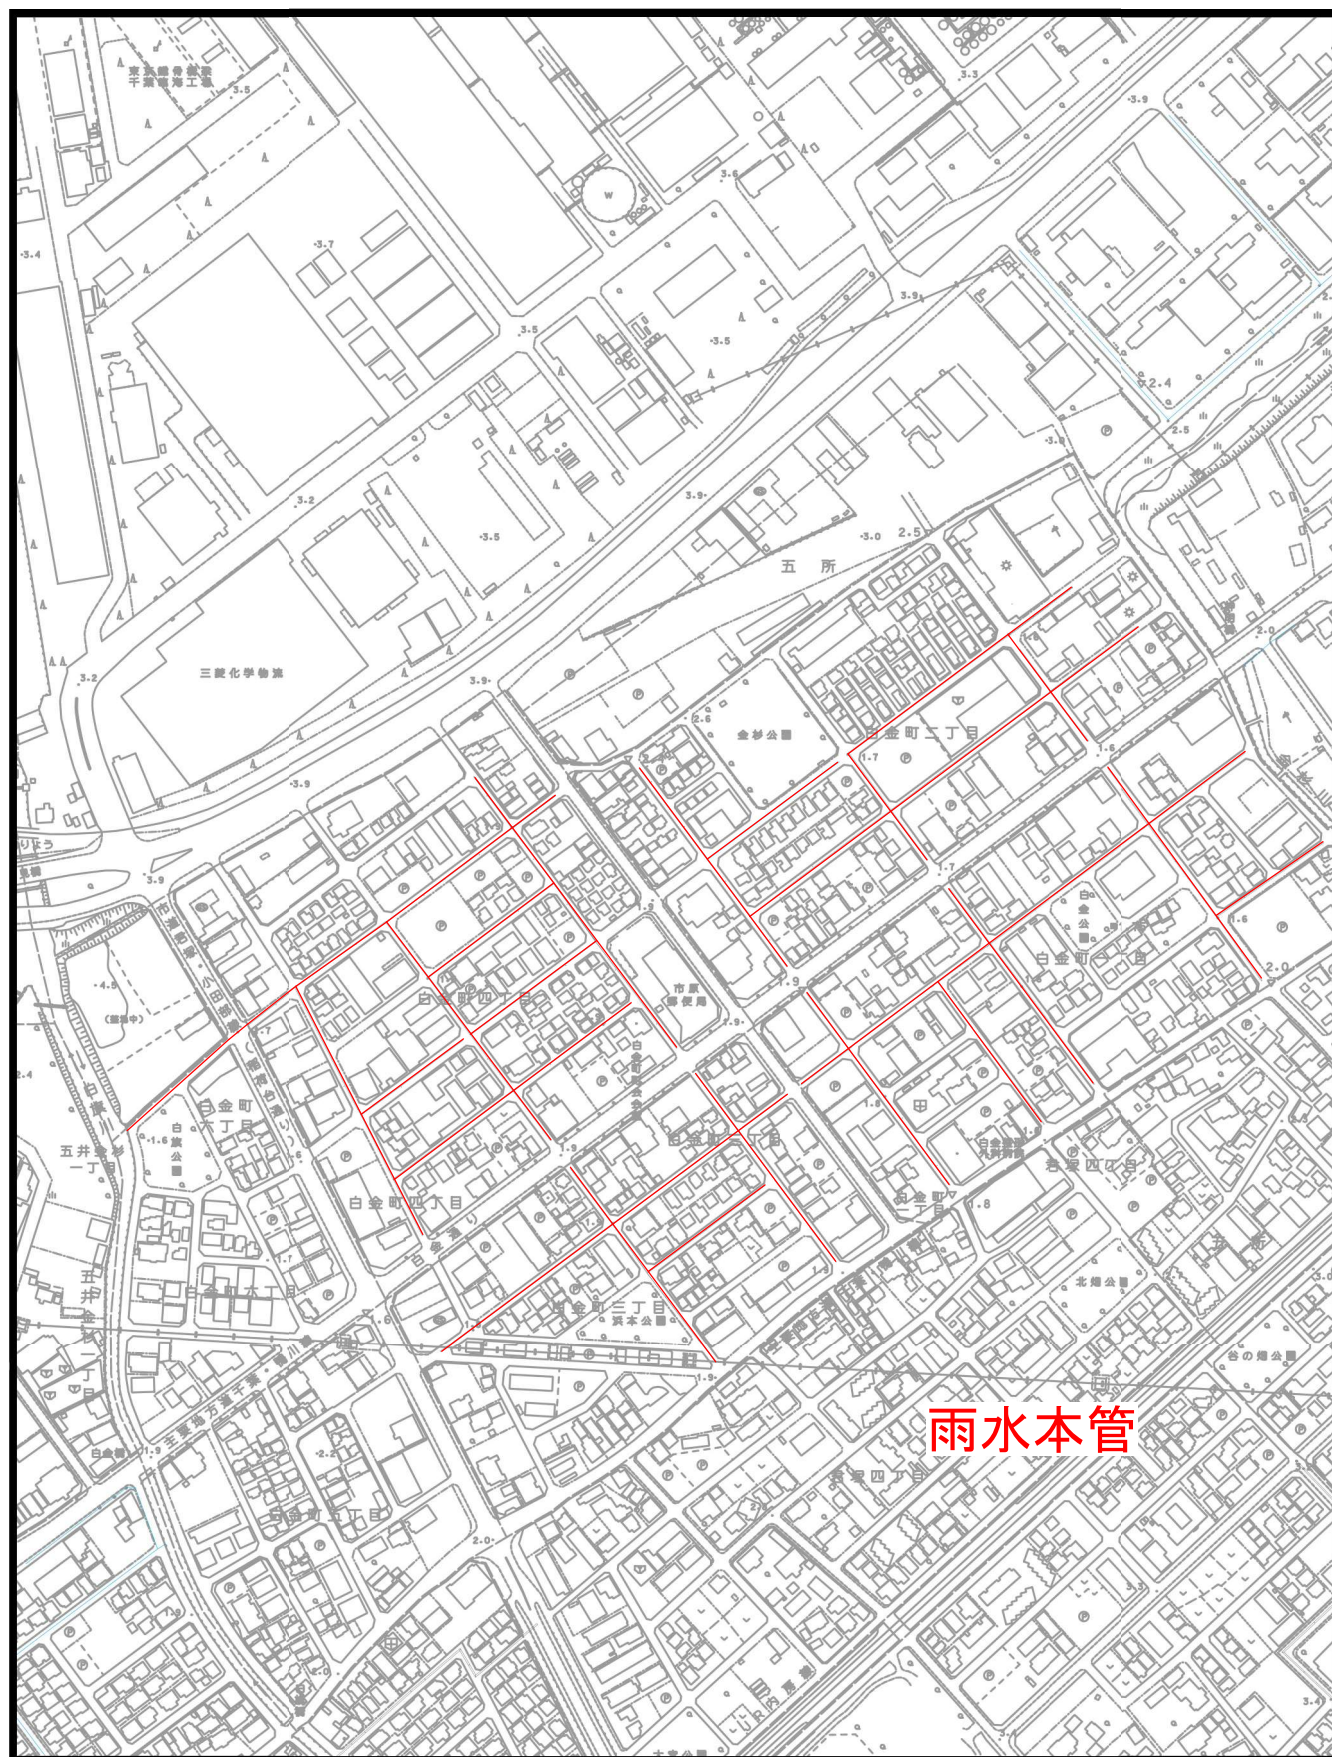

雨水本管

140.097661,35.523090

1 / 5,000

140.107279,35.523090

100m

市